

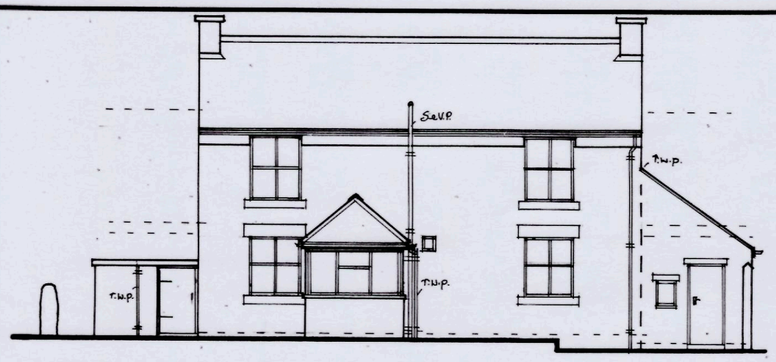



FRONT ELEVATION. (S.)

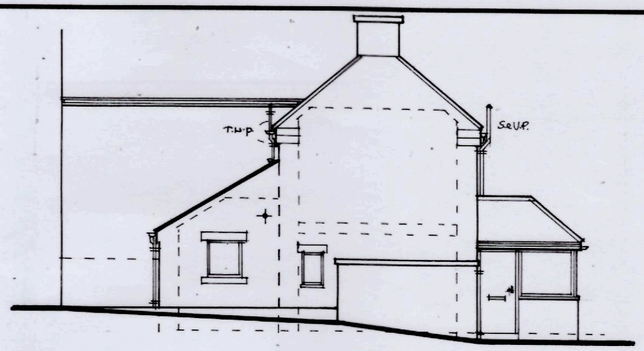

SIDE ELEVATION. (W.)

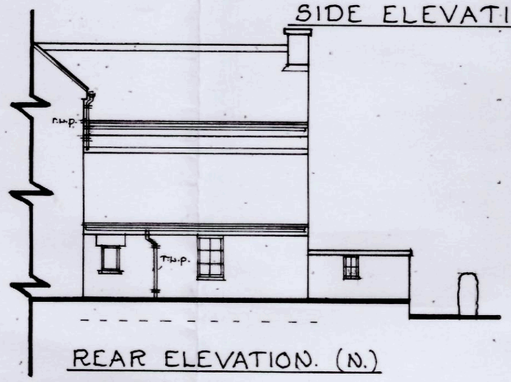


REAR ELEVATION. (N.)

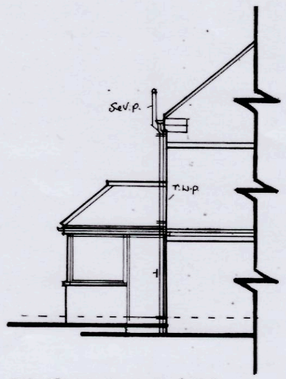

SIDE ELEVATION. (E.)

GROUND FLOOR PLAN. (1.50.)

Notes:
All dimensions must be checked on site and not scaled from this drawing.

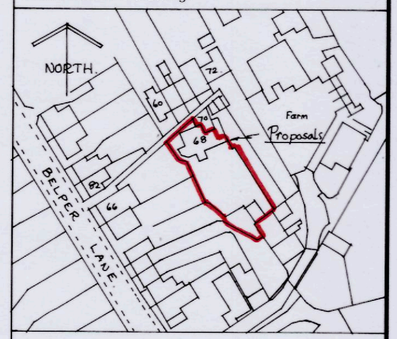

LOCATION PLAN. (SCALE- 1:1250)

A		
	Date	Revisions

© copyright

Client

MR. & MRS. G. KINSELLA

Job Title

PROPOSED EXTENSIONS & ALTERATIONS TO COTTAGE AT THE PUMP HOUSE, Nº.68 BELPER LANE, BELPER, DERBYS. DE56-2UQ.

Drawing Title

EXISTING LAYOUTS.

Scale 1:50, 1:100, & 1:1250.

Date MARCH-2021. Drawn by EJO.

DICKINSON BUILDING DESIGN LTD.
BUILDING DESIGN CONSULTANTS
Domestic/Industrial/Commercial
Local Authority Approvals
Building Plans, Grants etc.
01332 831429
Mob. 07989 025551
E: dbdltd@btconnect.com
Rectory Lane
Breadsall, Derby
DE21 5LL

Drg. No.	Rev.
12/03/2021/01.	

420 x 594mm A2.