
NORTH.

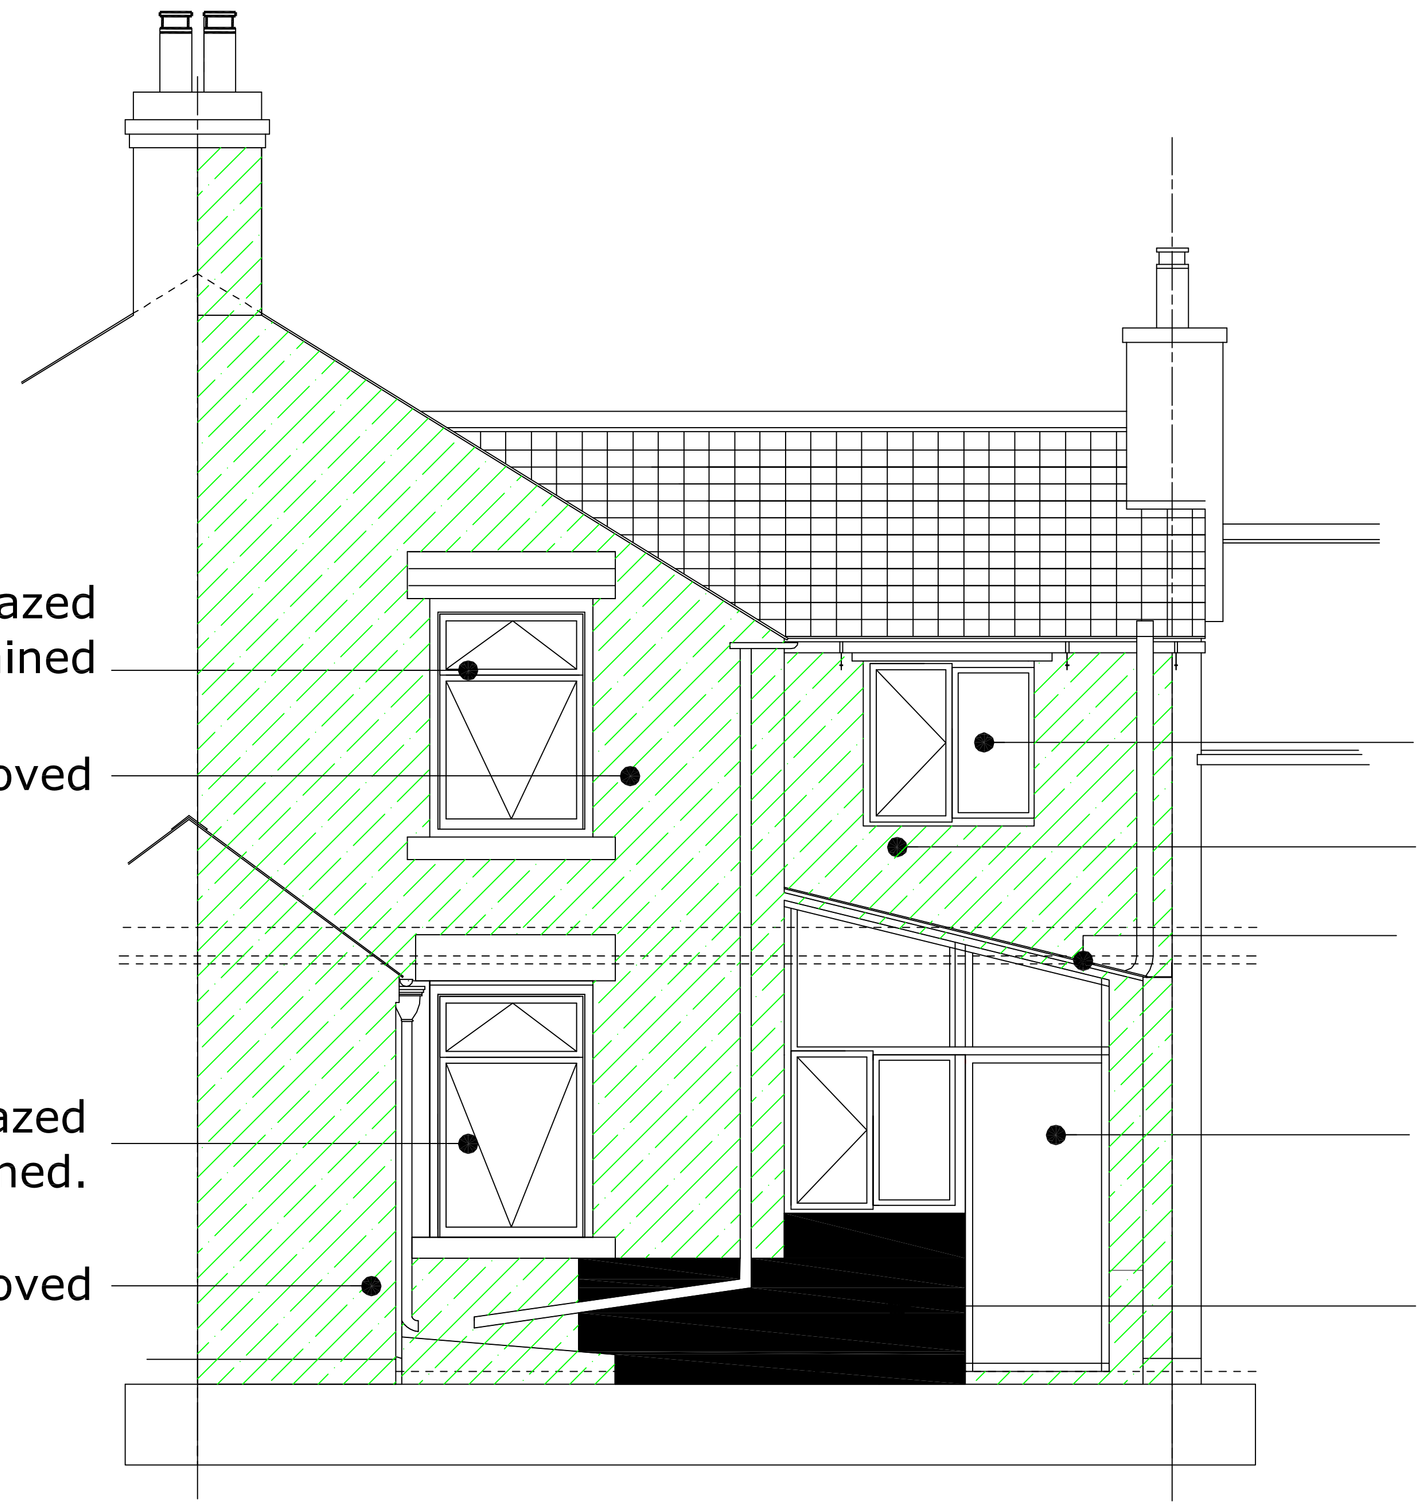

Existing Double glazed window to be retained

Existing render to be removed

Existing Double glazed window to be retained.

Existing render to be removed

Existing Double glazed window to be retained

Existing render to be removed

Existing Felt roof to be retained.

Existing Double glazed Combination window and door to be retained

Brickwork where render has been removed due to damp from outside downpipe.

Rear Elevation.
(Scale 1:100)

Rev	Notes	Int.	Date

proform

151 Shakespeare Street
Southport
Merseyside
PR8 5AN.
Tel: 01283 820032.
Email: sales@proformcladding.co.uk

Project:
52 Long Row,
Belper,
Derbyshire, DE56 1DS.

Client:
Mr & Mrs A Marler

Title:
Rear Elevation

	Initial	Date
Drawn By	AM	20.10.20
Checked By	AM	19.03.21
Reviewed By		

Scale @ A1:	File No.

Drawing no:	Rev:
52-DE561DS-EBE-01	

THIS DRAWING MUST NOT BE SCALED © COPYRIGHT PROFORM CLADDING