
WEST.

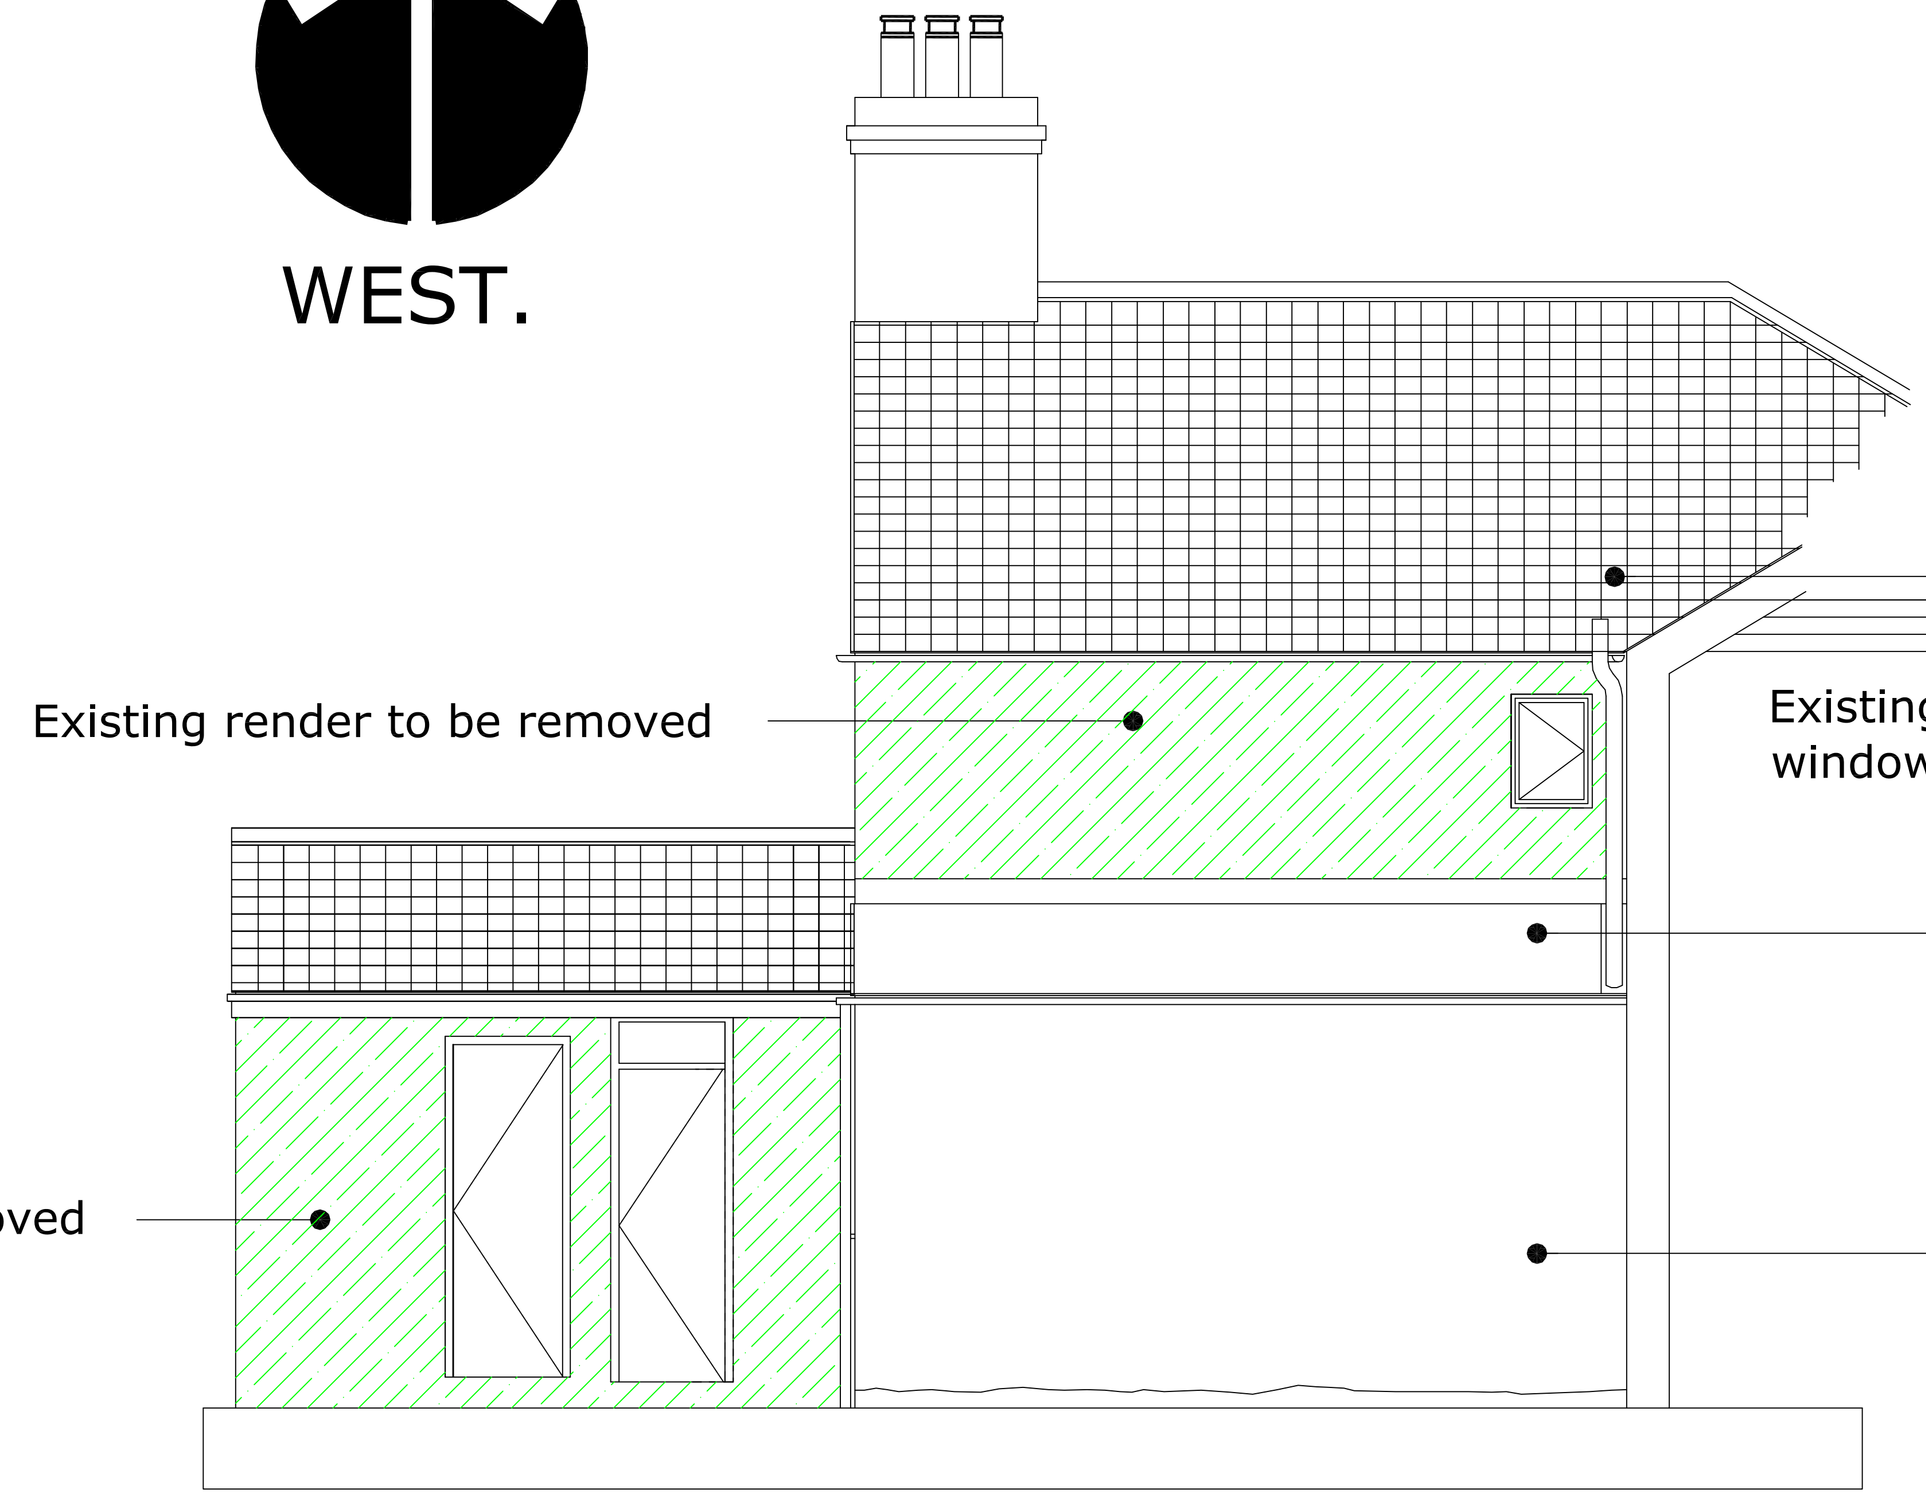

Side Elevation.
(Scale 1:100)

Rev	Notes	Int.	Date

proform

151 Shakespeare Street
Southport
Merseyside
PR8 5AN.
Tel: 01283 820032.
Email: sales@proformcladding.co.uk

Project:
52 Long Row,
Belper,
Derbyshire, DE56 1DS.

Client:
Mr & Mrs A Marler

Title:
Side Elevation

	Initial	Date
Drawn By	AM	20.10.20
Checked By	AM	19.03.21
Reviewed By		

Scale @ A1:	File No.

Drawing no:	Rev:
52-DE561DS-PSE-01	

THIS DRAWING MUST NOT BE SCALED © COPYRIGHT PROFORM CLADDING