
SOUTH.

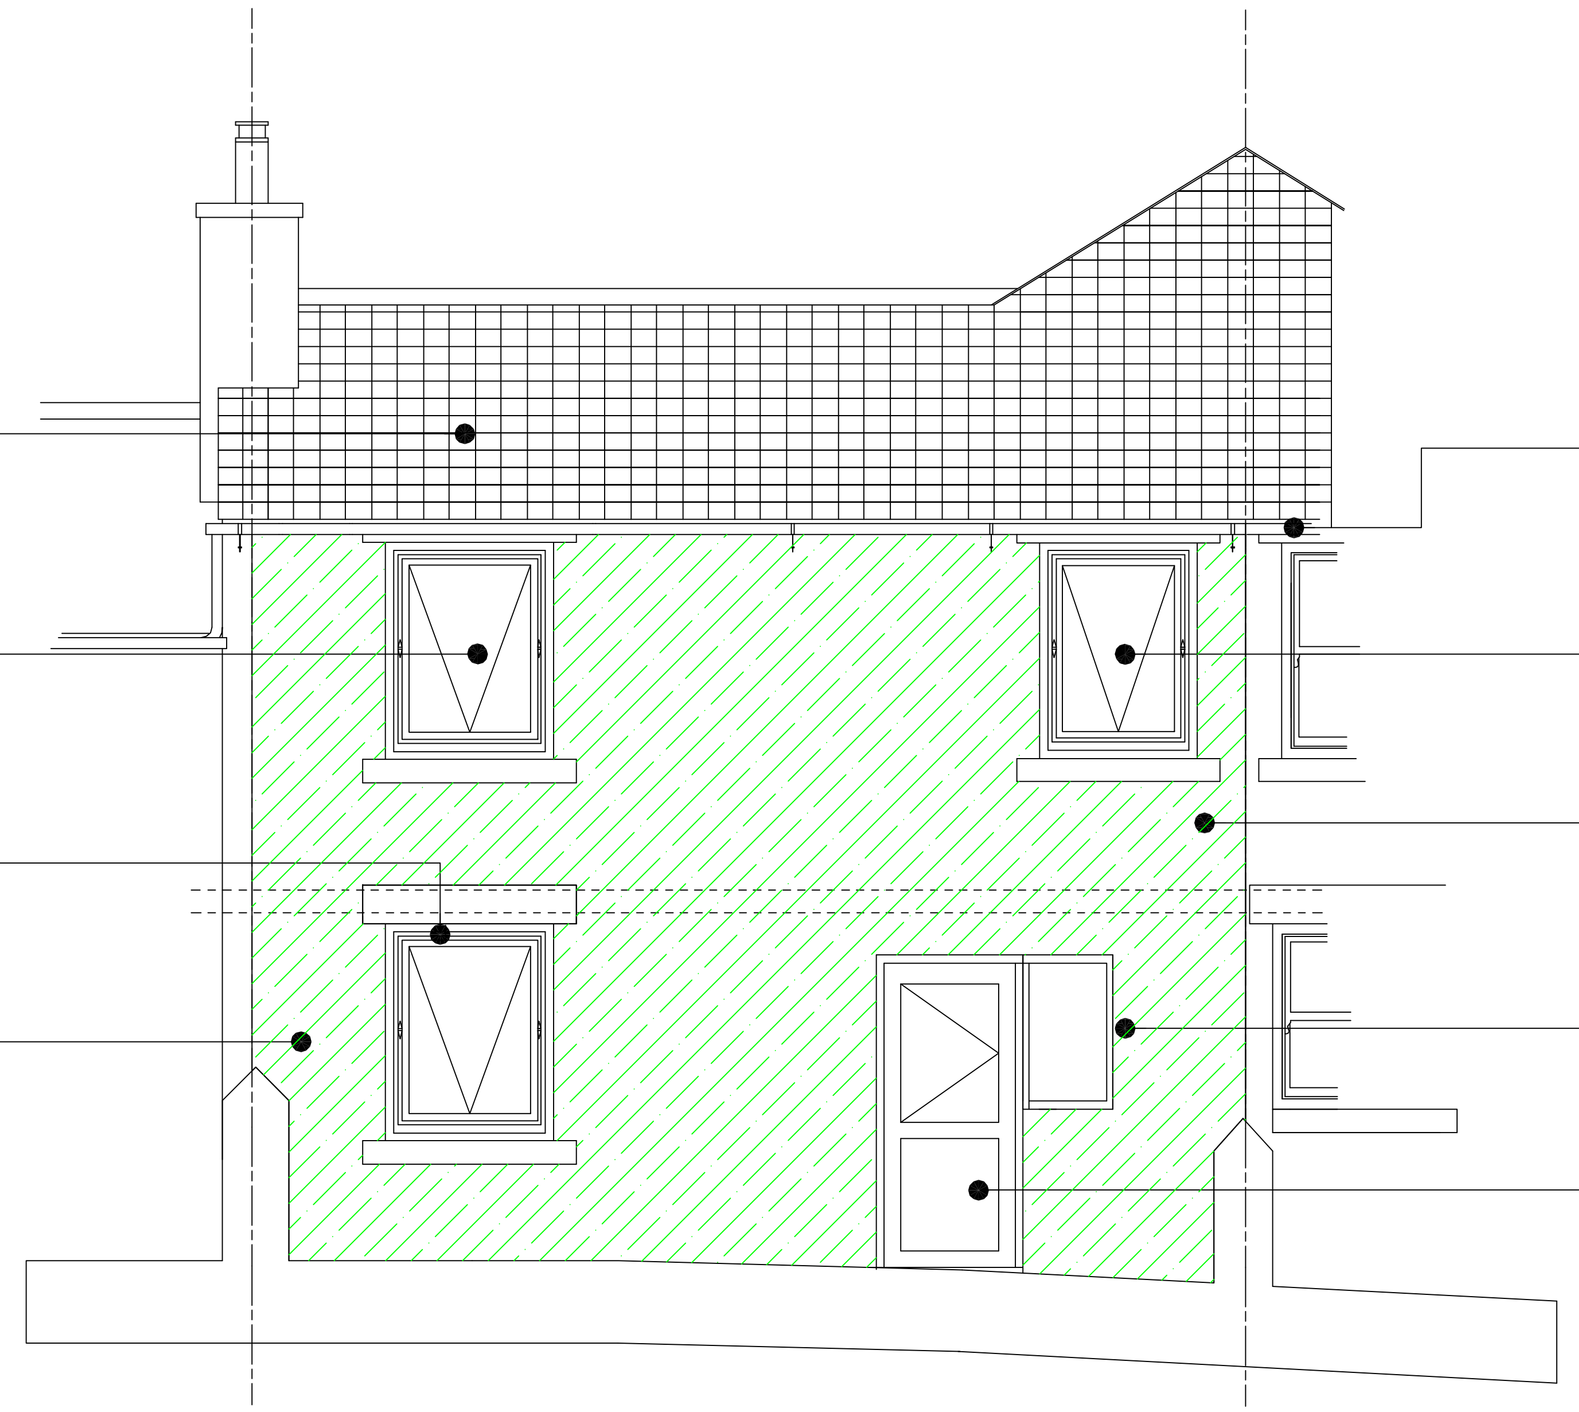

Existing Slate Roof.

Existing Grey Plastic gutter.

Existing Double glazed window to be retained.

Existing Double glazed window to be retained.

Existing render to be removed

Existing Double glazed window to be retained.

Existing render to be removed

Existing Double glazed window to be retained.

Existing Double glazed Door to be retained.

# Front Elevation.
# (Scale 1:100)

| Rev | Notes | Int. | Date |
|---|---|---|---|
| | | | |


proform

151 Shakespeare Street
Southport
Merseyside
PR8 5AN.
Tel: 01283 820032.
Email: sales@proformcladding.co.uk


Project:
52 Long Row,
Belper,
Derbyshire, DE56 1DS.

Client:
Mr & Mrs A Marler

Title:
Front Elevation

| | Initial | Date |
|---|---|---|
| Drawn By | AM | 20.10.20 |
| Checked By | AM | 19.03.21 |
| Reviewed By | | |

| Scale @ A1: | File No. |
|---|---|
| | |

| Drawing no: | Rev: |
|---|---|
| 52-DE561DS-EFE-01 | |


THIS DRAWING MUST NOT BE SCALED © COPYRIGHT PROFORM CLADDING