COPY AS SUBMITTED WITH PLANNING APPLICATION.

MR. J.R. STALEY AND MRS. S.L. TEAGUE.

TWO STOREY REAR EXTENSION TO HOUSE ON EXISTING APPROVED EXTENSION (AVA/2020/1051) AND FRONT SINGLE STOREY EXTENSION. RENDER TO SELECTED NEW AND EXISTING WALLS.

72, LADYWOOD AVENUE, BELPER, DERBYSHIRE. DE56 1HU.

PROPOSAL DRAWINGS, SITE PLAN, LOCATION PLAN AND NOTES.

March 2021.


Prepared by:
ARCHITECTURAL SERVICES.
Clive Yeomans.
15, Chatsworth Avenue,
Crich,
Nr Matlock,
Derbyshire.
DE4 5DY.
Tel. (01773) 856008
Email cliveyeomans@btinternet.com

Job no. **1185-2**

Land Registry Official copy of title plan

Title number **DY430212**
Ordnance Survey map reference **SK3548SE**
Scale **1:1250**
Administrative area **Derbyshire: Amber Valley**

© Crown Copyright. Produced by Land Registry. Reproduction in whole or in part is prohibited without the prior written permission of Ordnance Survey. Licence Number 100026316.

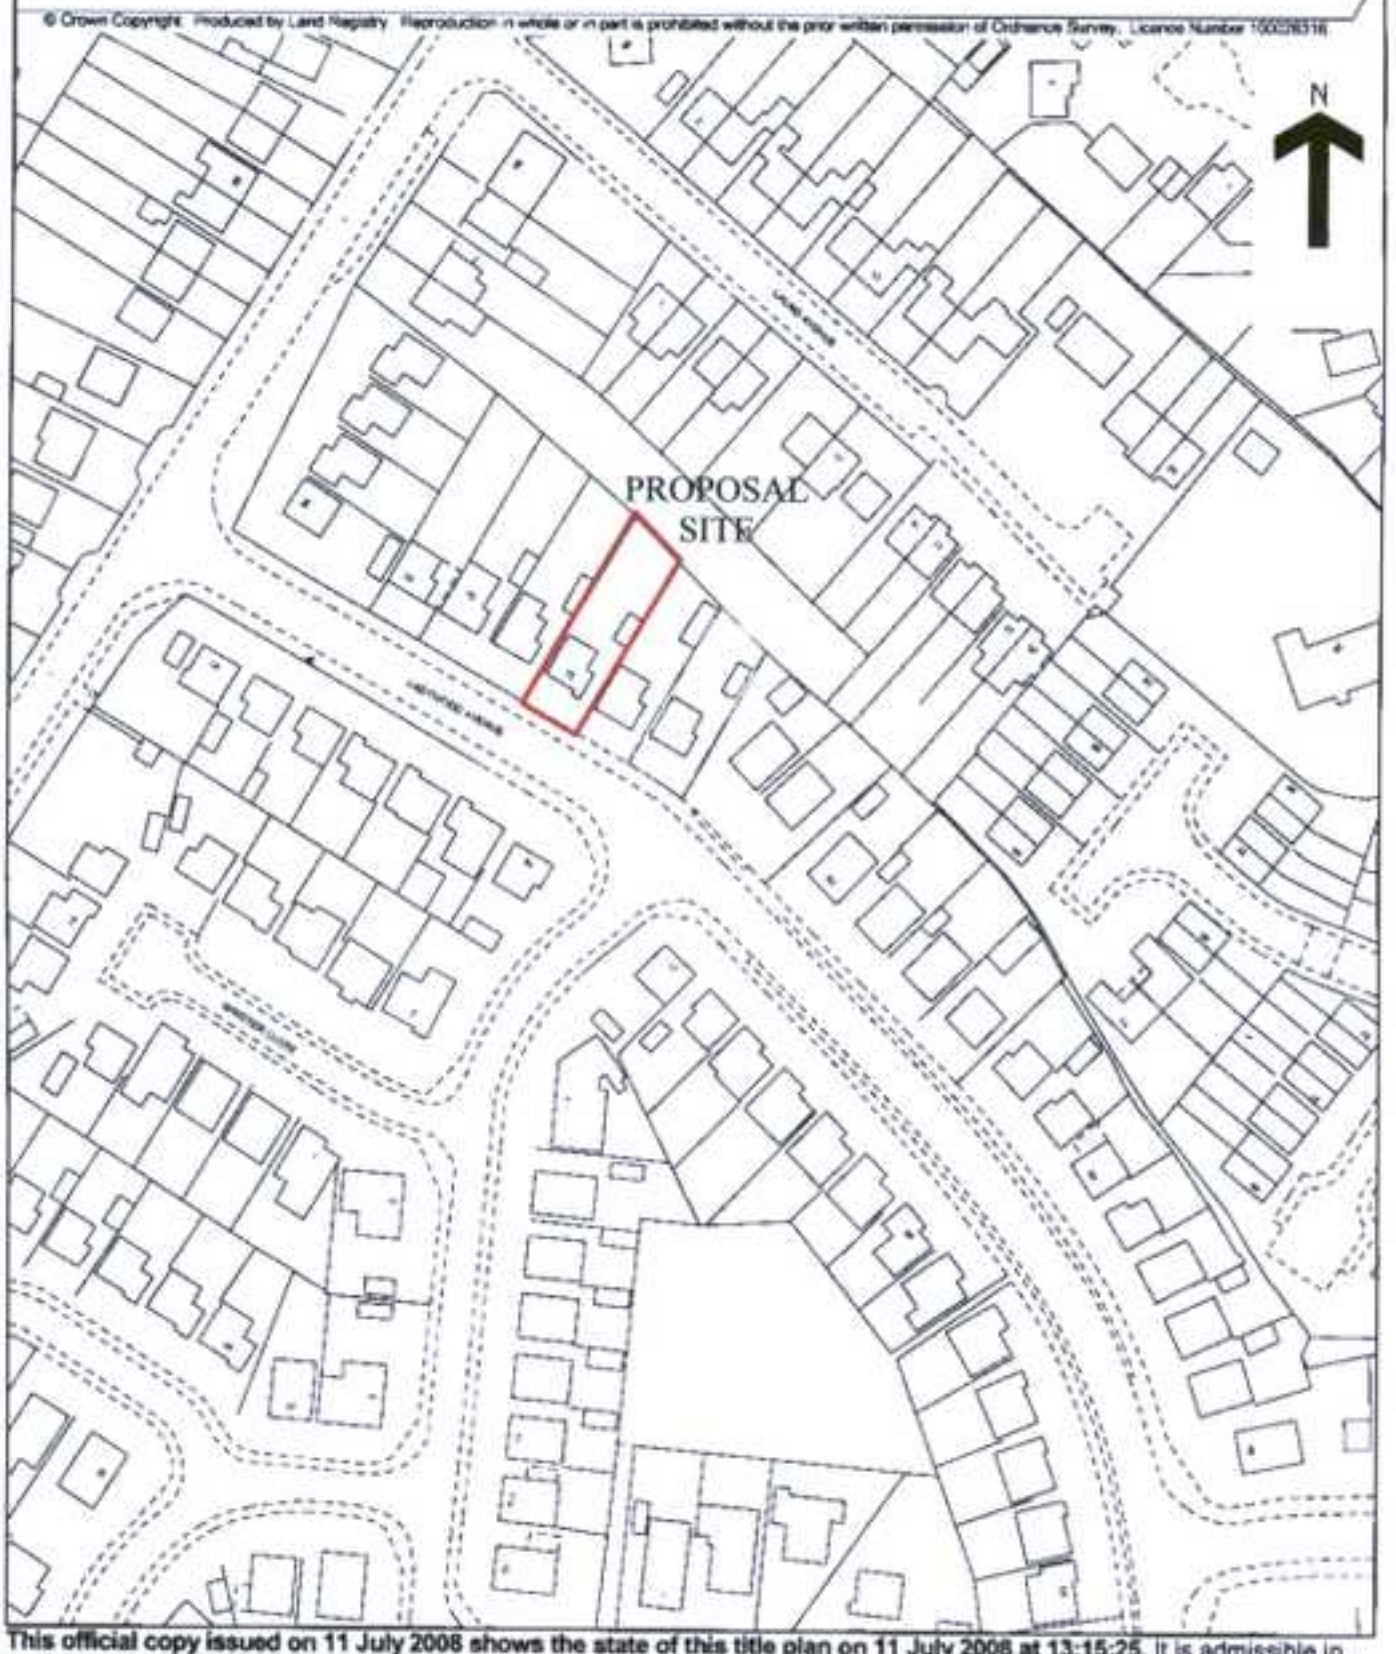

This official copy issued on 11 July 2008 shows the state of this title plan on 11 July 2008 at 13:15:25. It is admissible in evidence to the same extent as the original (s.67 Land Registration Act 2002).
This title plan shows the general position, not the exact line, of the boundaries. It may be subject to distortions in scale. Measurements scaled from this plan may not match measurements between the same points on the ground. See Land Registry Public Guide 19 - Title Plans and Boundaries.
This title is dealt with by Land Registry, Nottingham (West) Office.

LOCATION PLAN
scale 1 : 1250