



SITE PLAN Scale - 1 : 250

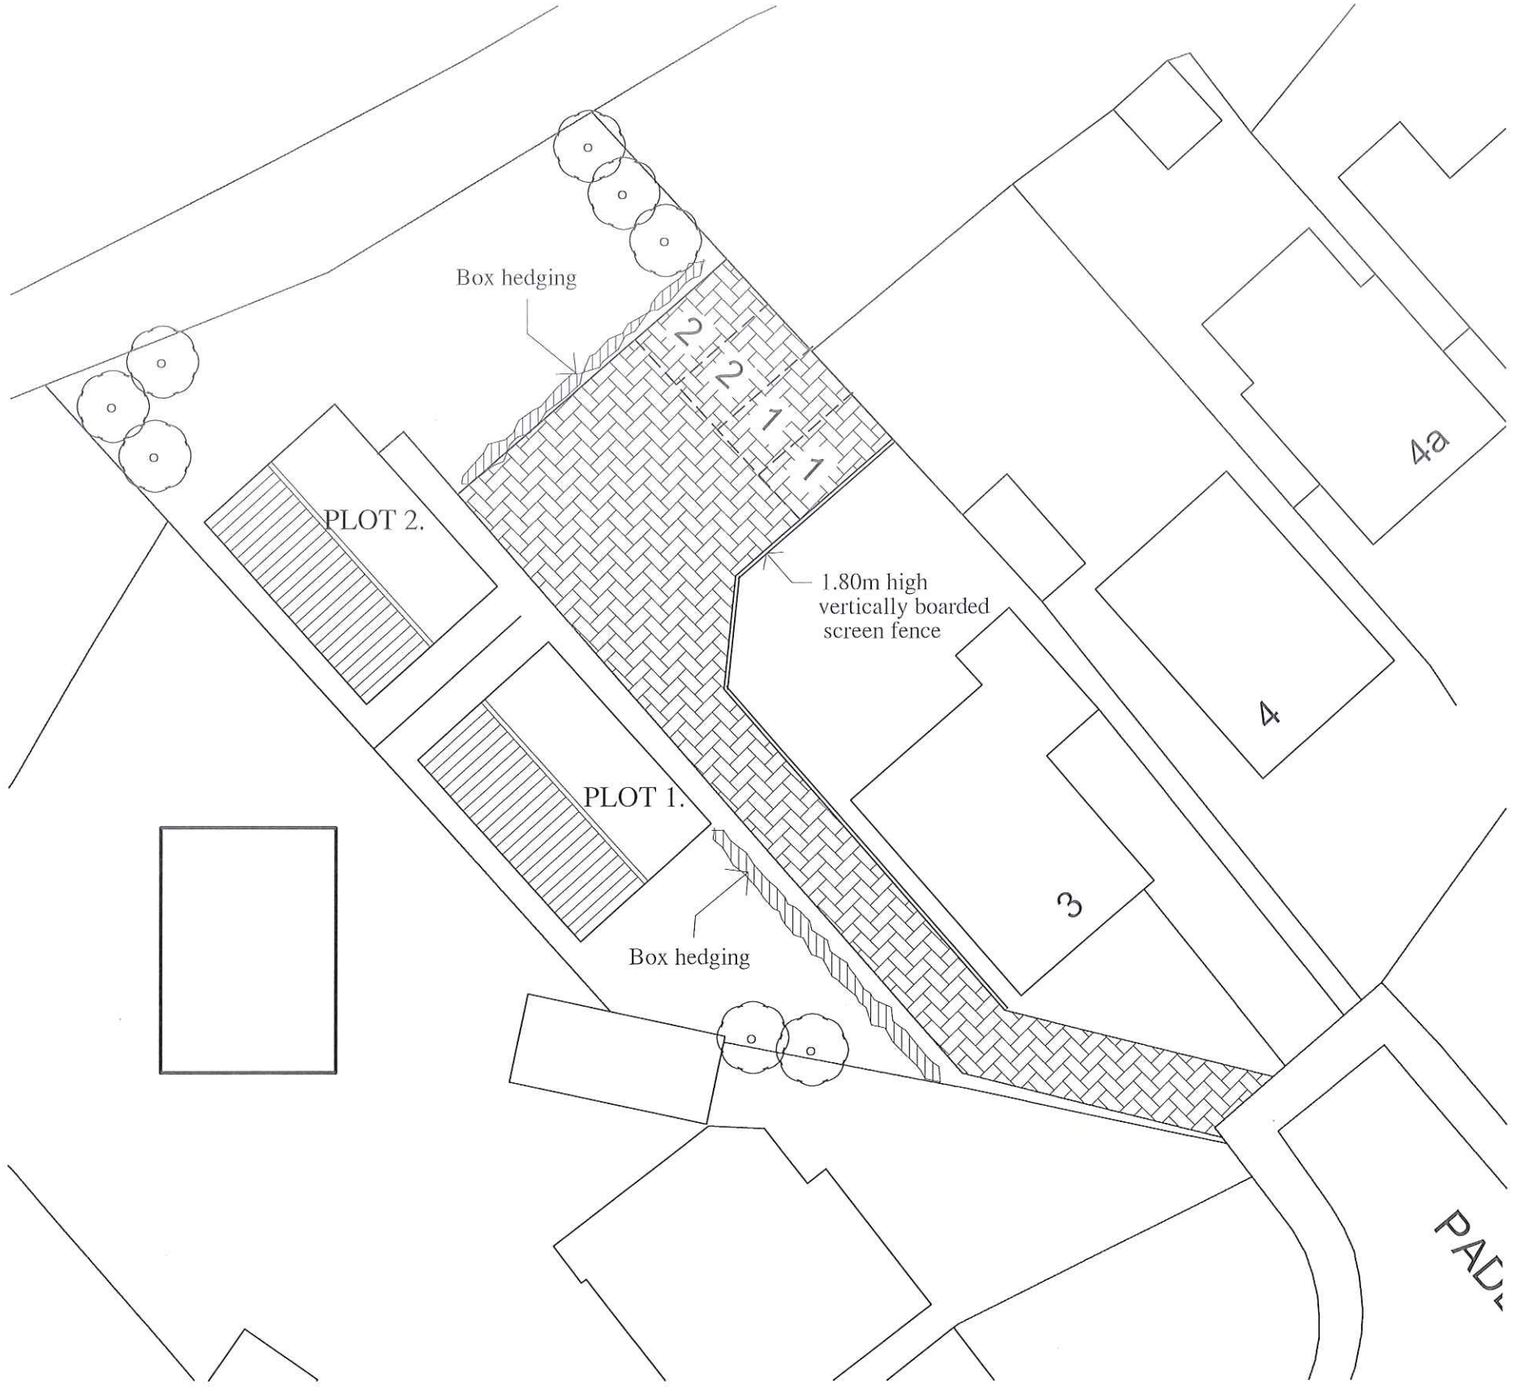


Location Plan Scale - 1:1250

| Description | Rev | Date |
|---|---|---|

NTR Design
& Build Limited


NTR Design & Build limited
Waterside, Derby Road
Swanwick
Derbys DE55 1AD
Telephone 07966 432317
Email - ntrdesign@btinternet.com

Project Title
3 PADLEY CLOSE
RIPLEY, DERBYS.

Drawing
PROPOSED SITE LAYOUT

| Scale | Drawn By | Revision |
|---|---|---|
| 1:250 1:1250 | NR | |

| Date | Drawing No |
|---|---|
| March 2021 | JR1/03/21 |

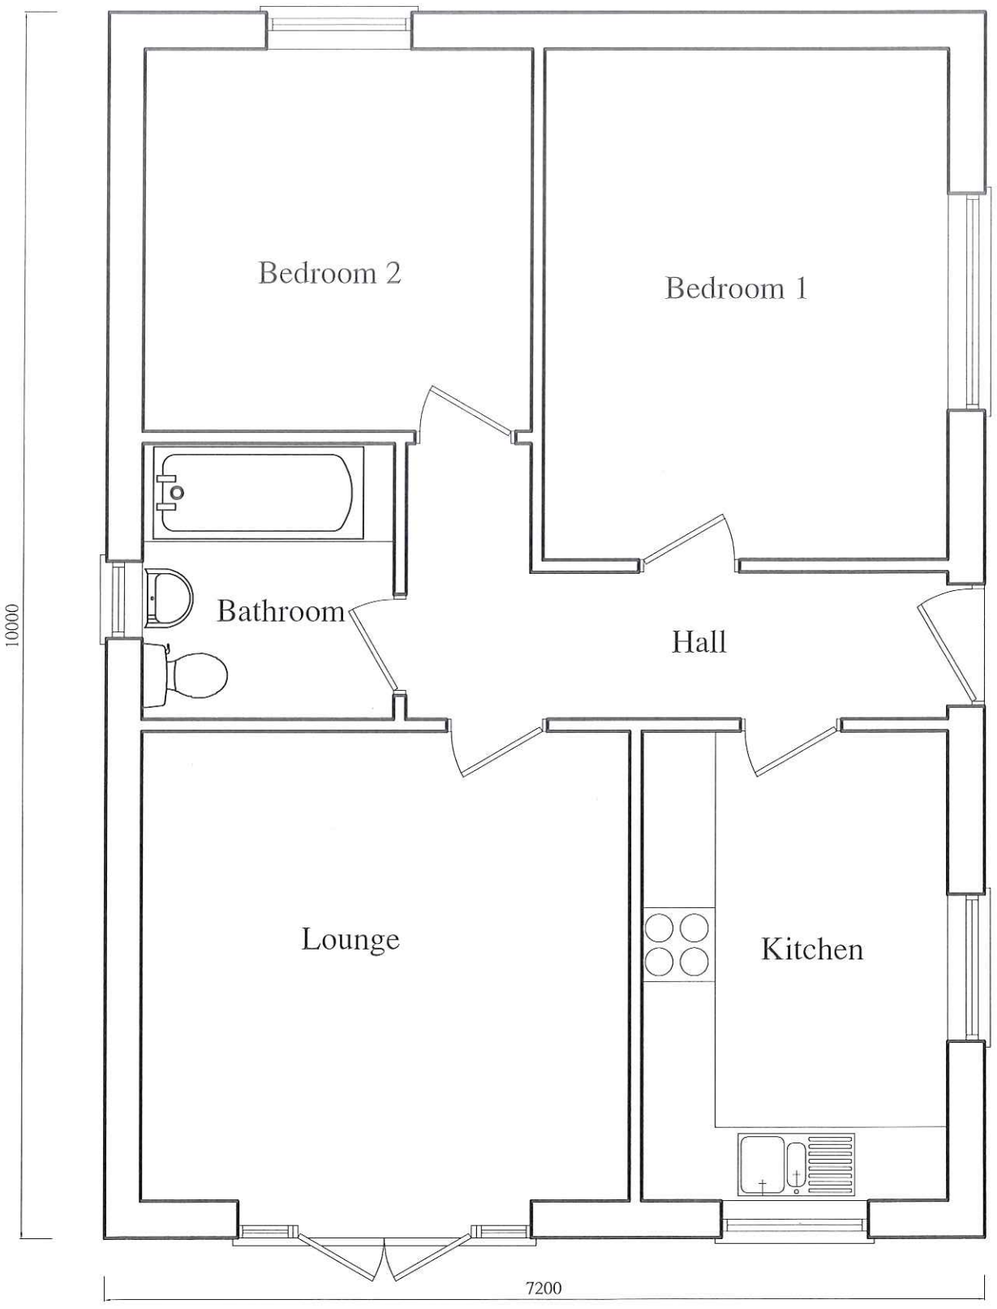



FLOOR PLAN PLOT 1




PLOT 1 EAST ELEVATION



PLOT 1 SOUTH ELEVATION

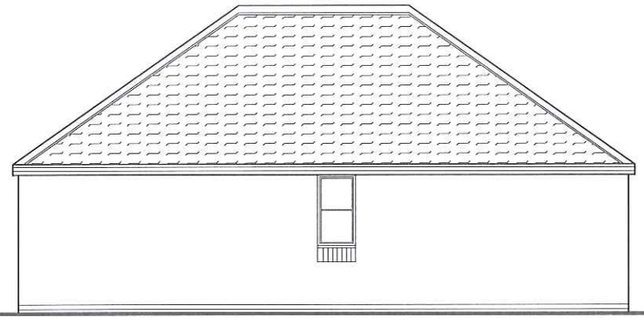

PLOT 1 WEST ELEVATION

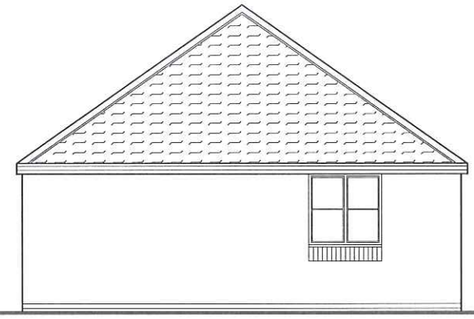

PLOT 1 NORTH ELEVATION

| Description | Rev | Date |
|---|---|---|

NTR Design & Build Limited


NTR Design & Build limited
Waterside, Derby Road
Swanwick
Derbys DE55 1AD
Telephone 07966 432317
Email - ntrdesign@btinternet.com

Project Title
3 PADLEY CLOSE,
RIPLEY, DERBYS.

Drawing
PROPOSED FLOOR PLAN PLOT 1

| Scale | Drawn By | Revision |
|---|---|---|
| 1:50 1:100 | NR | |

| Date | Drawing No |
|---|---|
| March 2021 | JR2/03/21 |

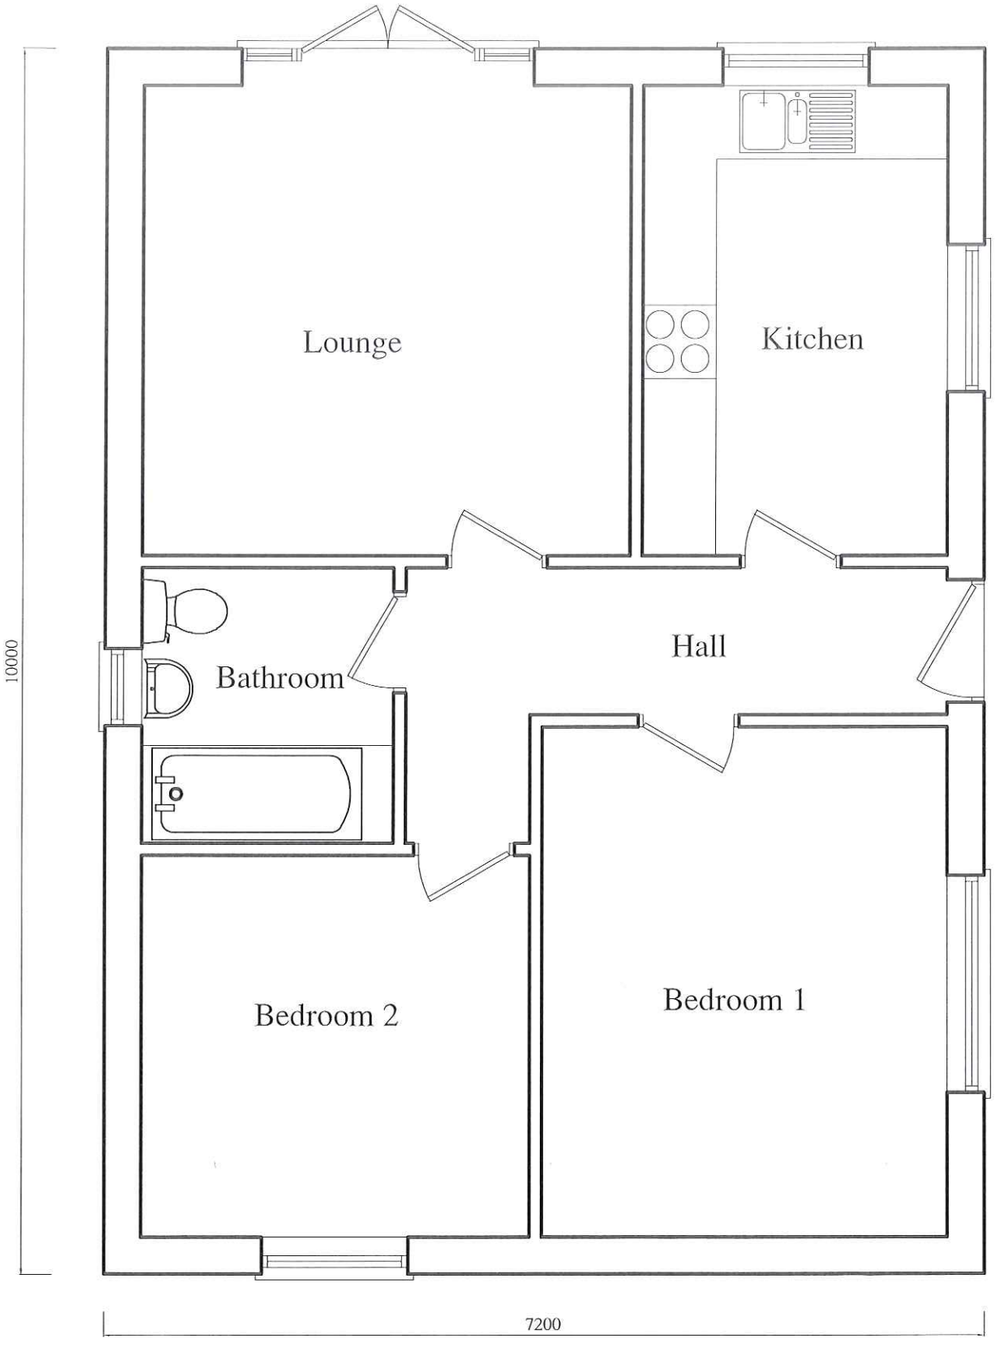



FLOOR PLAN PLOT 2




PLOT 2 EAST ELEVATION



PLOT 2 NORTH ELEVATION

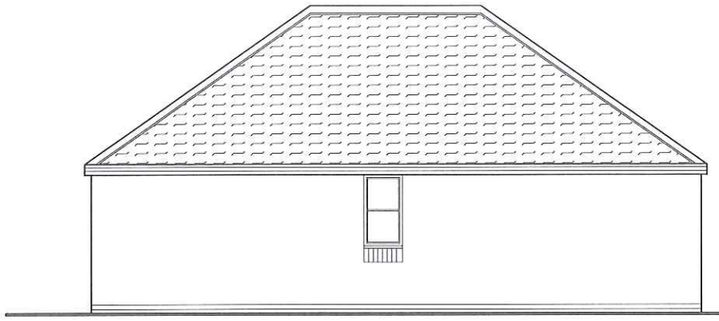

PLOT 2 WEST ELEVATION

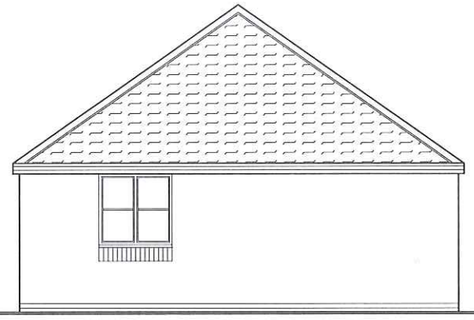

PLOT 2 SOTH ELEVATION

| Description | Rev | Date |
|---|---|---|

NTR Design & Build Limited

NTR Design & Build limited
Waterside, Derby Road
Swanwick
Derbys DE55 1AD
Telephone 07966 432317
Email - ntrdesign@btinternet.com

Project Title
3 PADLEY CLOSE,
RIPLEY, DERBYS.

Drawing
PROPOSED FLOOR PLAN PLOT 2

| Scale | Drawn By | Revision |
|---|---|---|
| 1:50 1:100 | NR | |

| Date | Drawing No |
|---|---|
| March 2021 | JR2/03/21 |