Isometric View


EPDM Flat roof
w/ aluminium lantern

Roof tiles to match existing tiles
(concrete interlocking)

Bifold doors
~5000mm

All exterior walls
to match existing
(Facing brick)

full height glazing w/
Juliet balcony

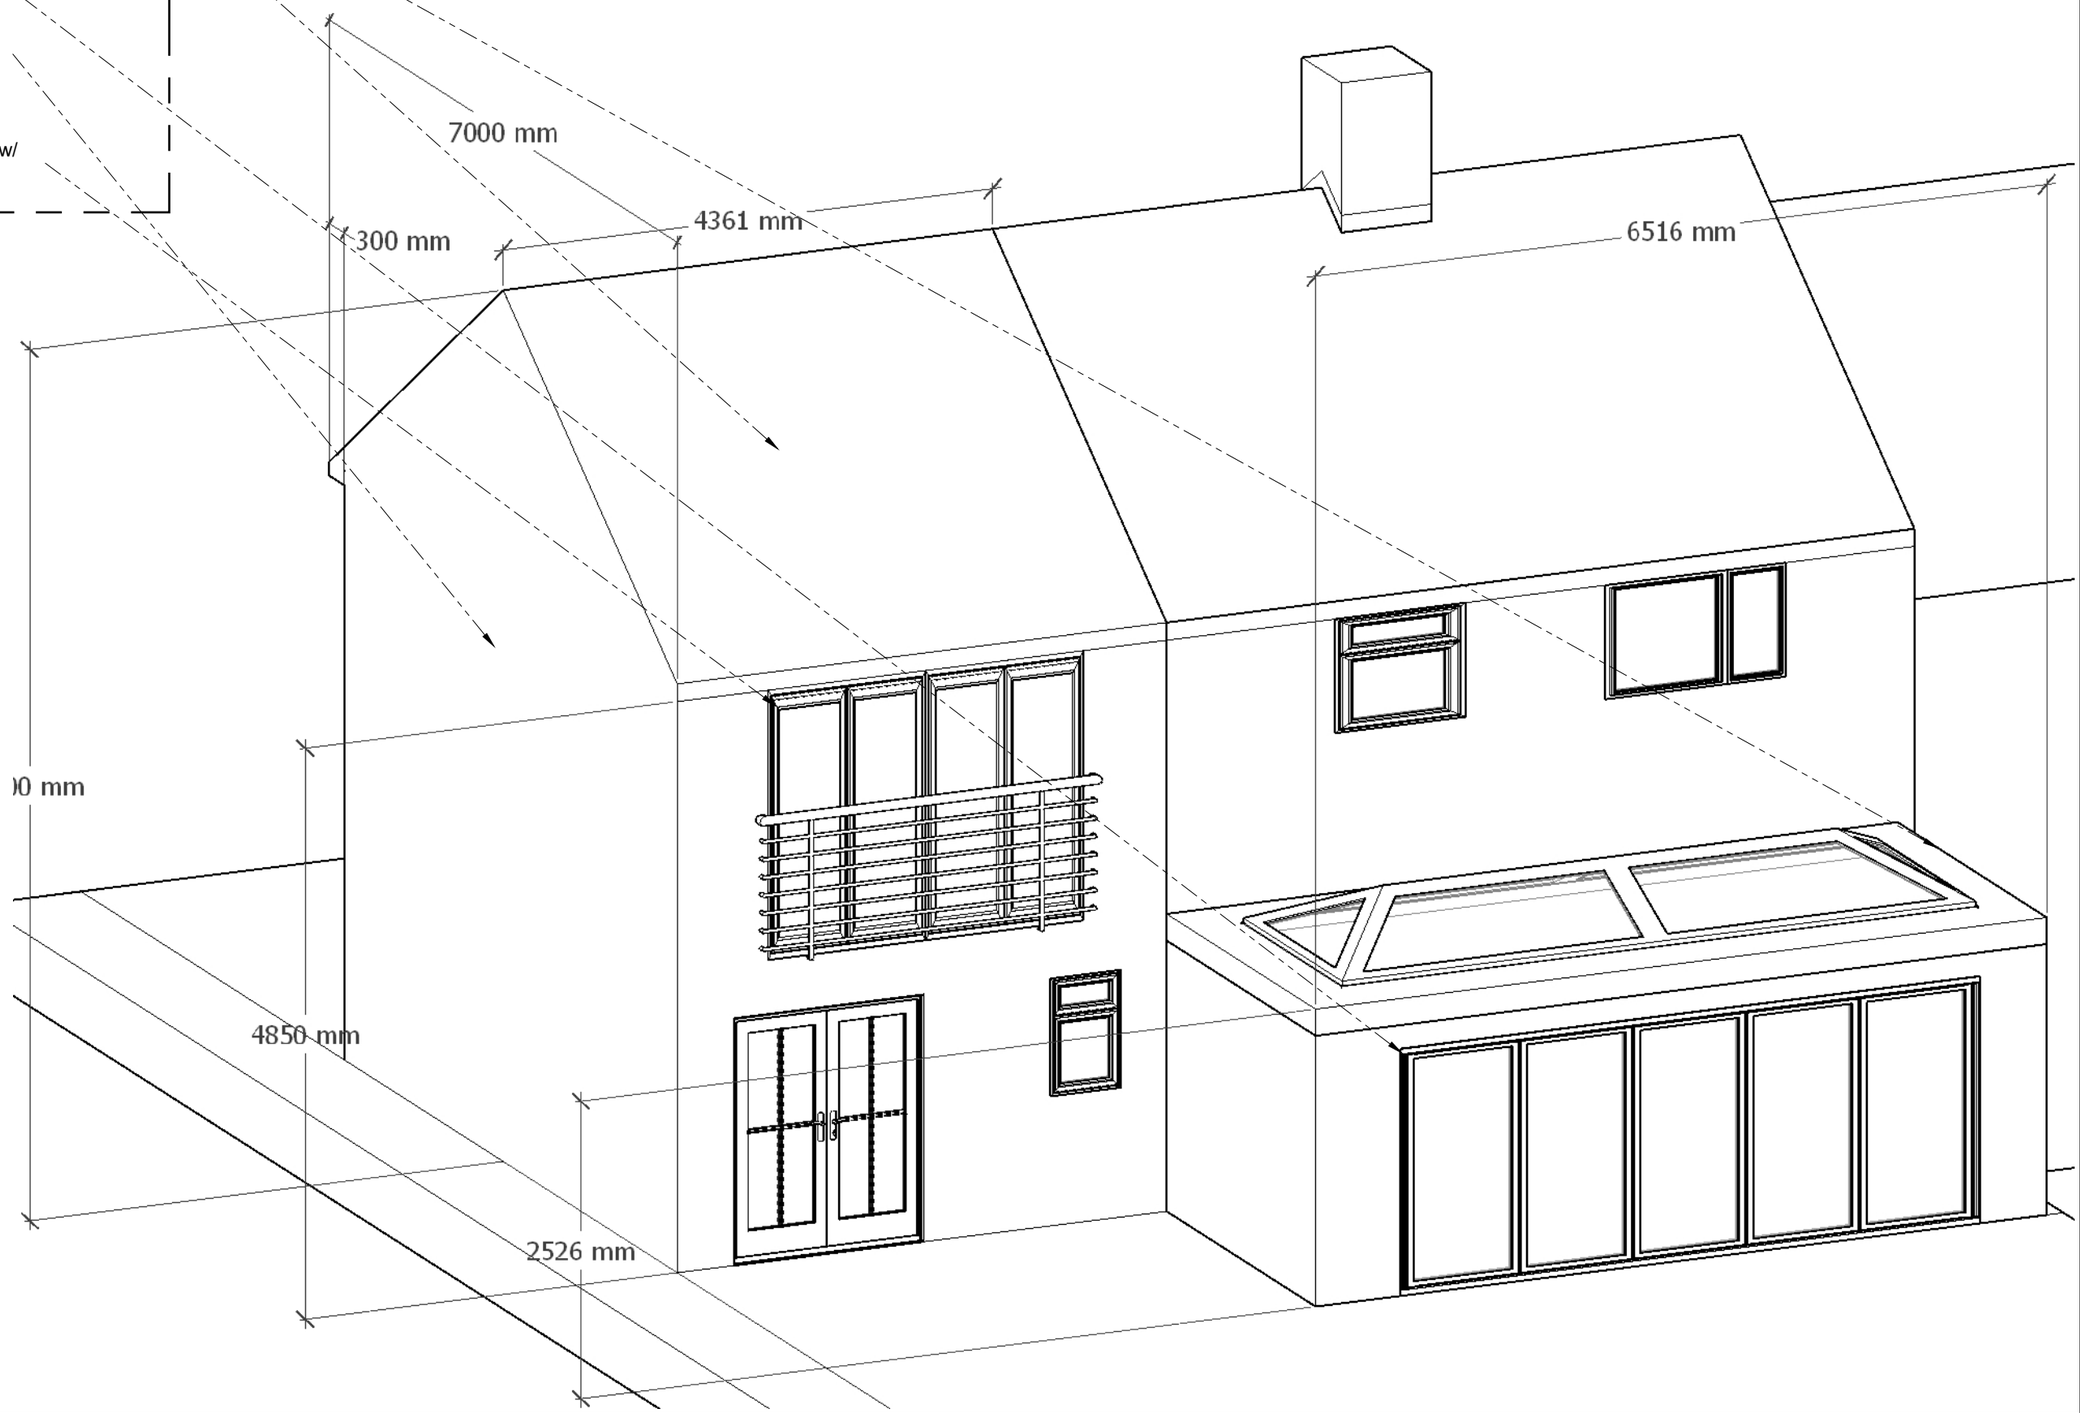

3C Developments
www.3cdevelopments.co.uk

CLIENT
Mr Linthwaite
6 Coronation Avenue

PROJECT
Linthwaite-Coronation Av.

PROJECT NO.
20210111


ISSUE
10/3/21

DRAWN BY
SC

Elevations & Isometric
1:50 (A3)

A.01

Front Elevation

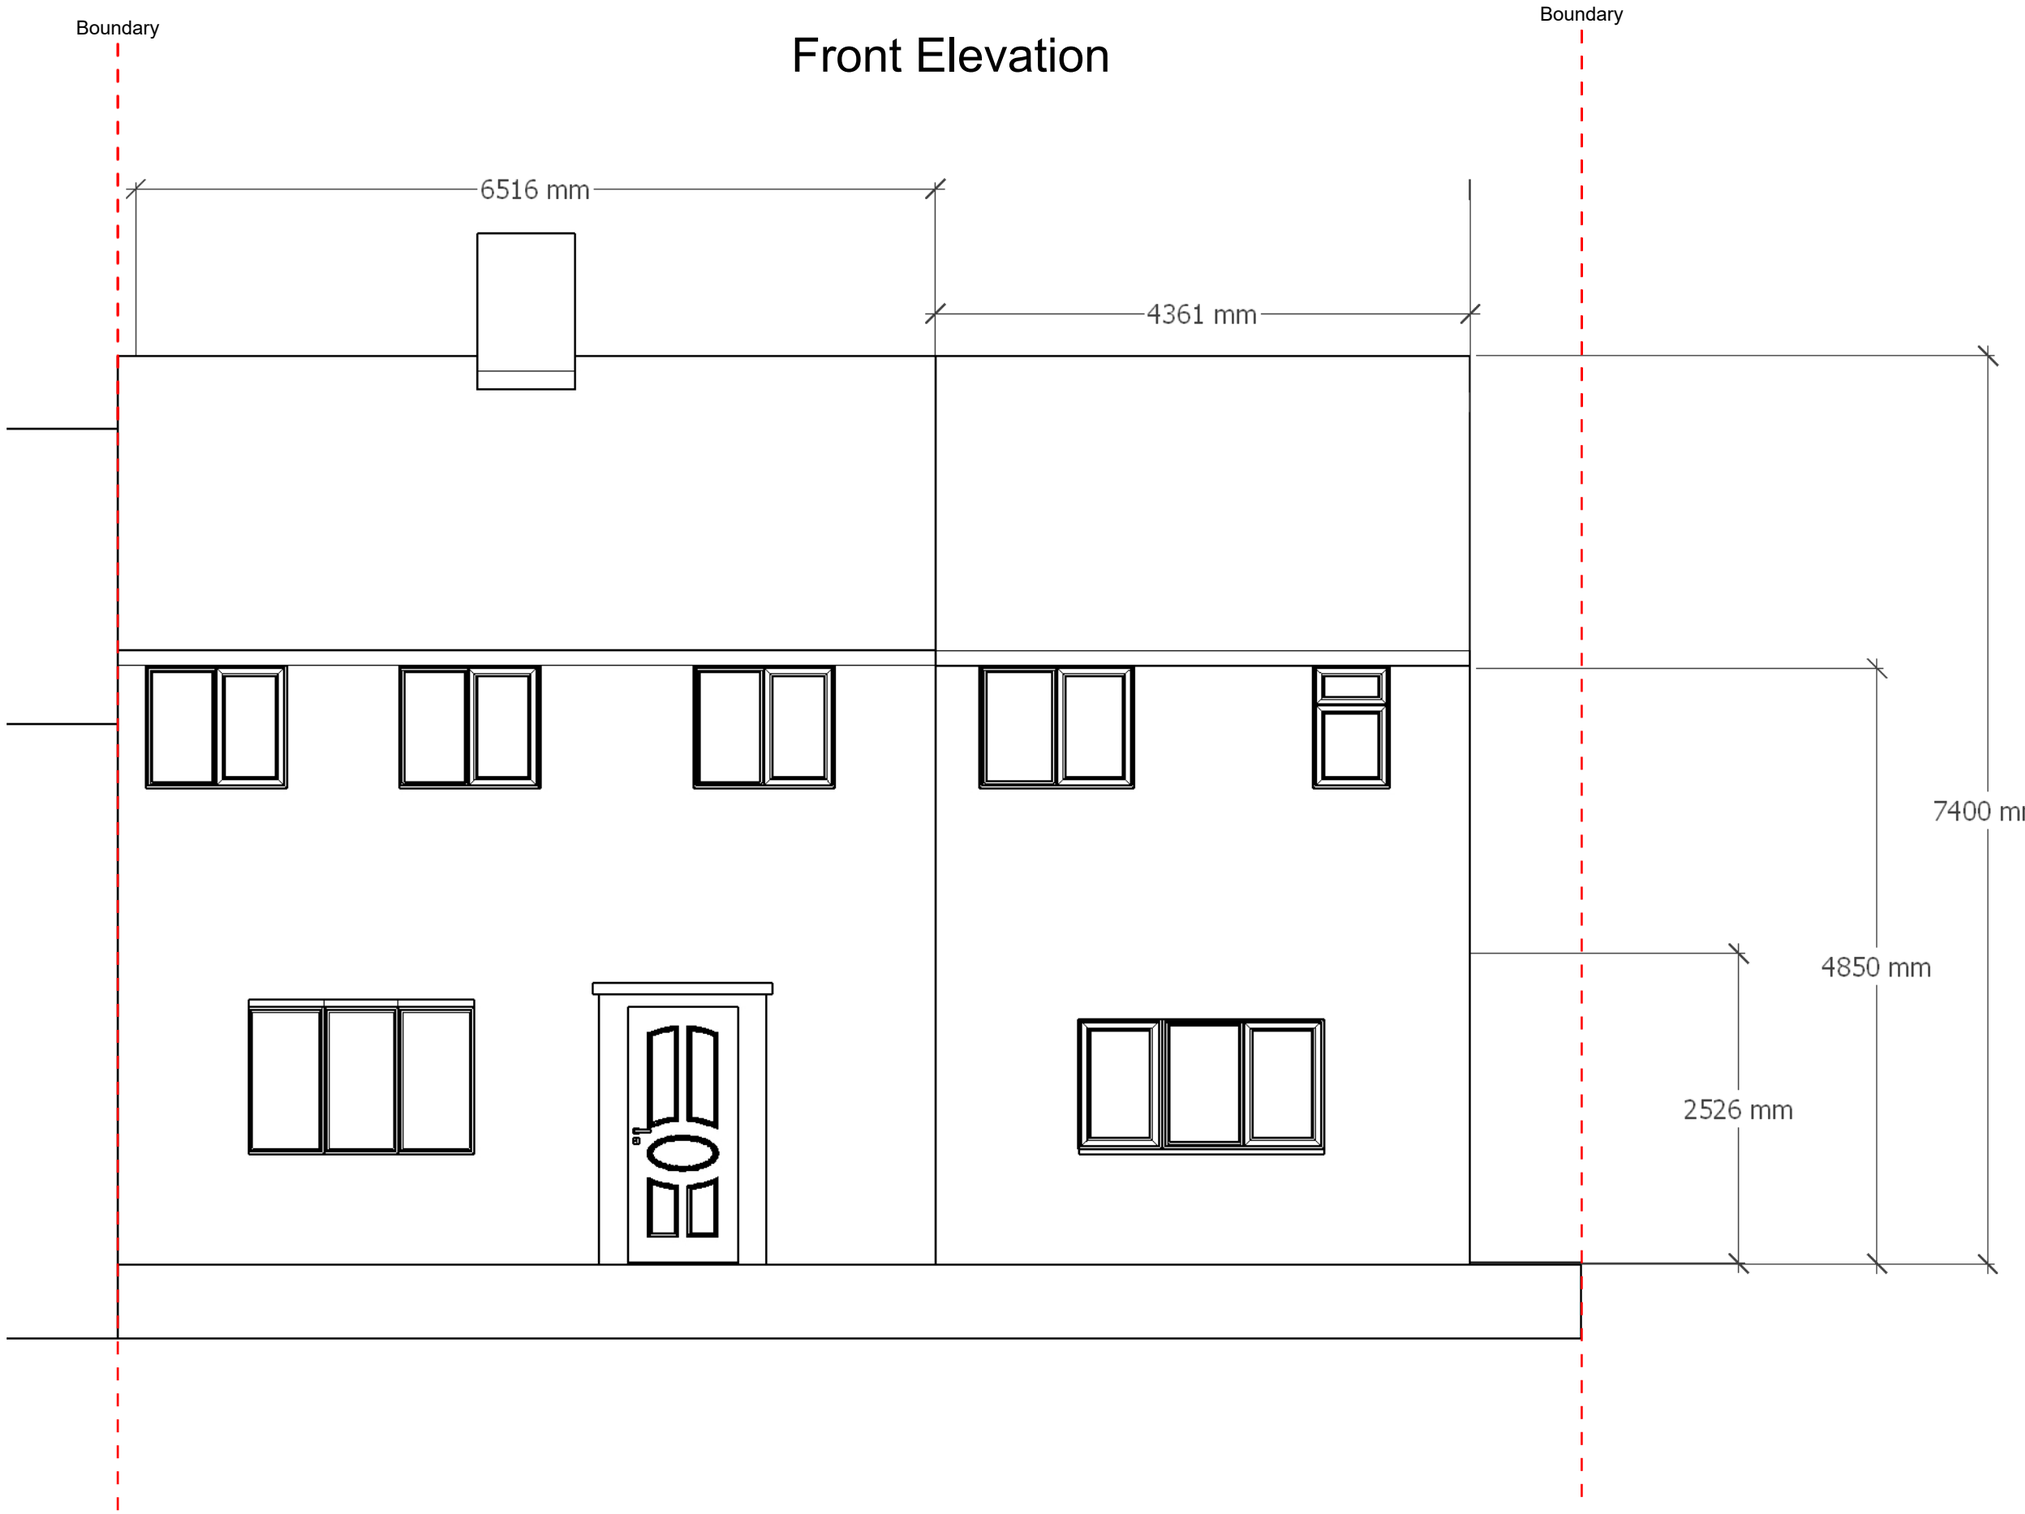

CLIENT
Mr Linthwaite
6 Coronation Avenue

3C Developments
www.3cdevelopments.co.uk

PROJECT
Linthwaite-Coronation Av.

PROJECT NO.
20210111


ISSUE
10/3/21

DRAWN BY
SC

Elevations & Isometric
1:50 (A3)

A.02

Side Elevation

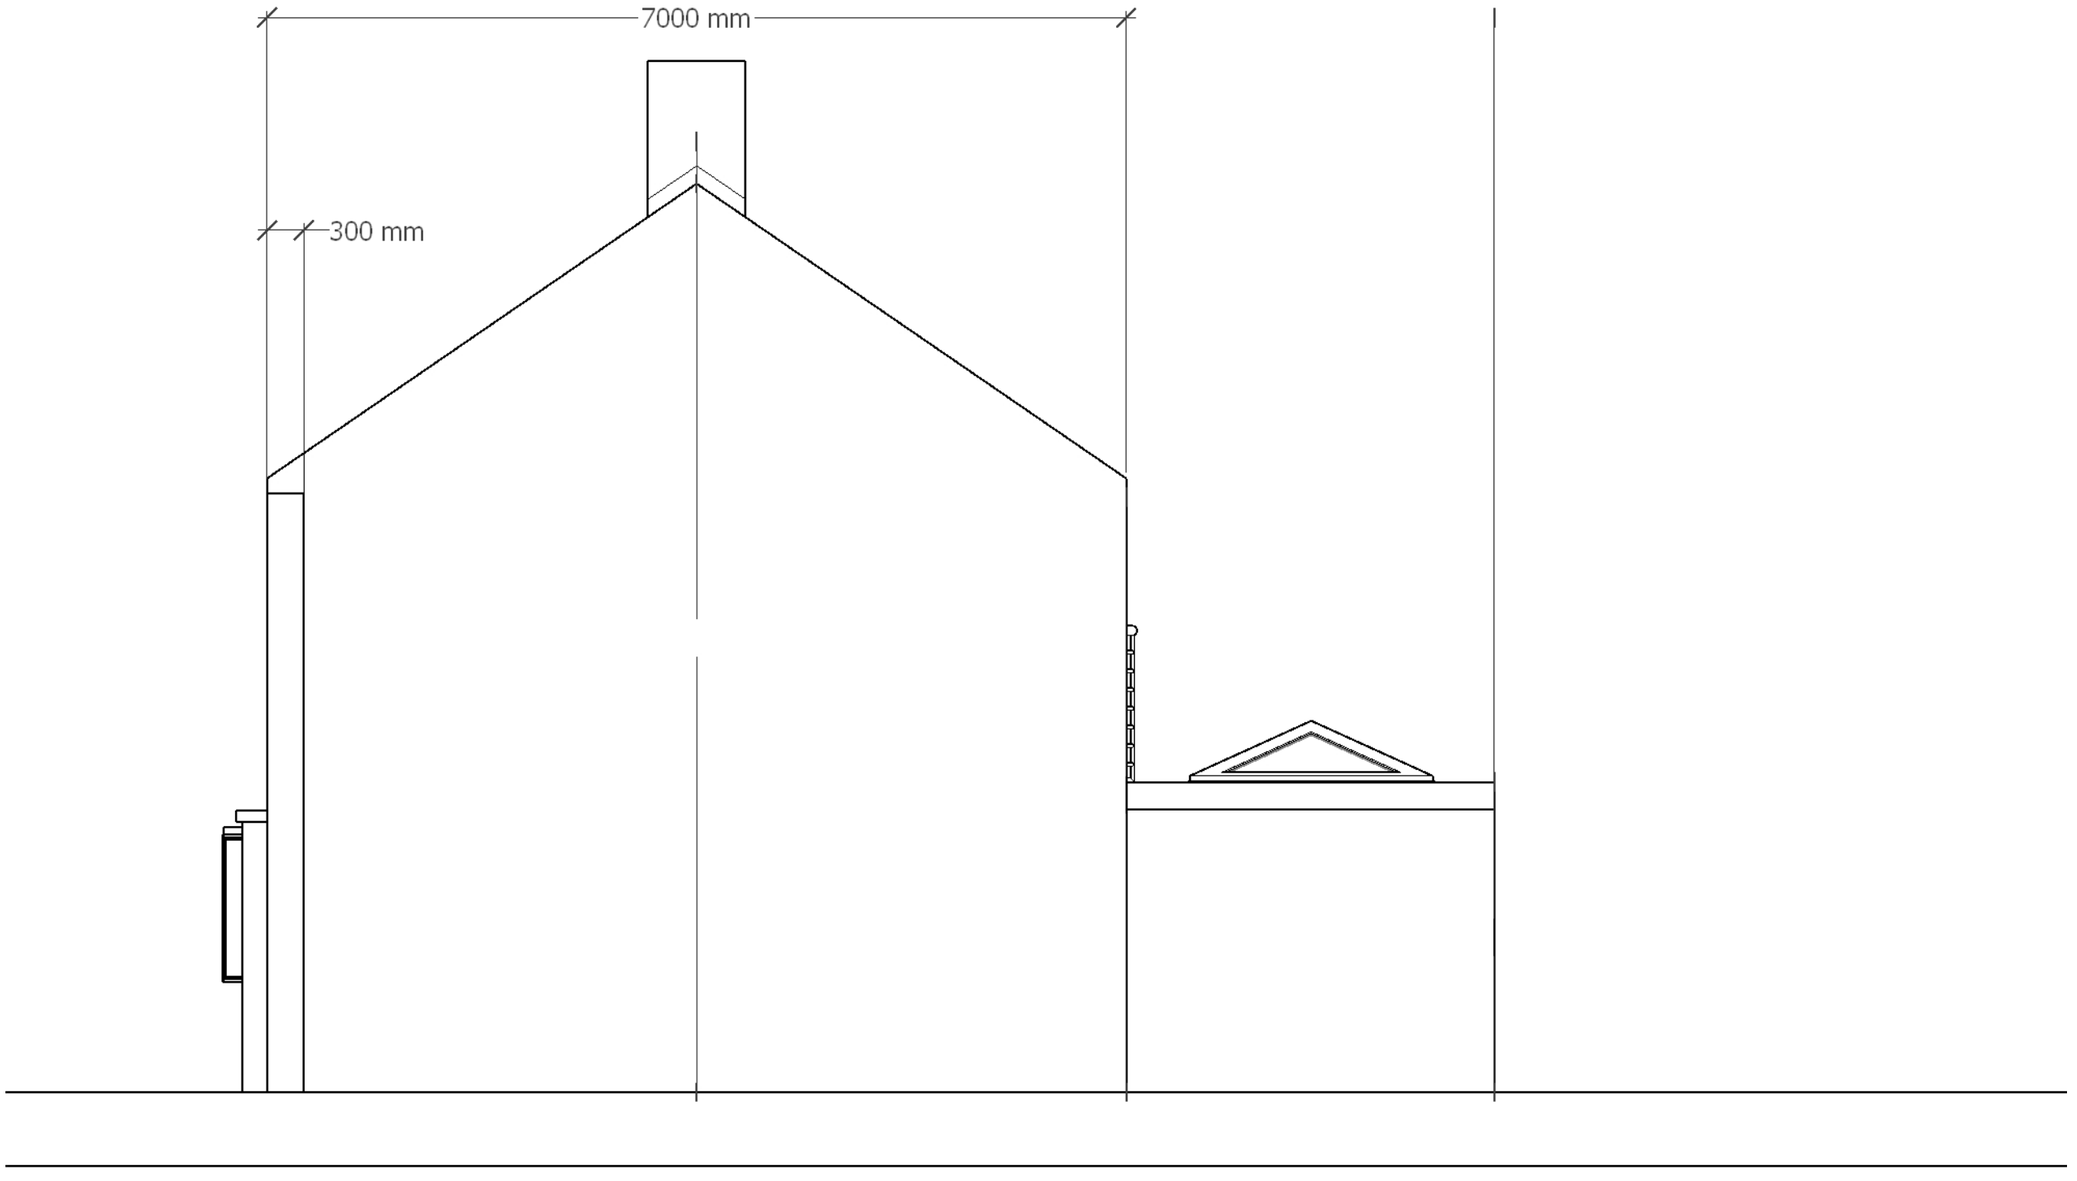

3C Developments
www.3cdevelopments.co.uk

CLIENT
Mr Linthwaite
6 Coronation Avenue

PROJECT
Linthwaite-Coronation Av.

PROJECT NO.
20210111


ISSUE
10/3/21

DRAWN BY
SC

Elevations & Isometric
1:50 (A3)

A.03

Rear Elevation

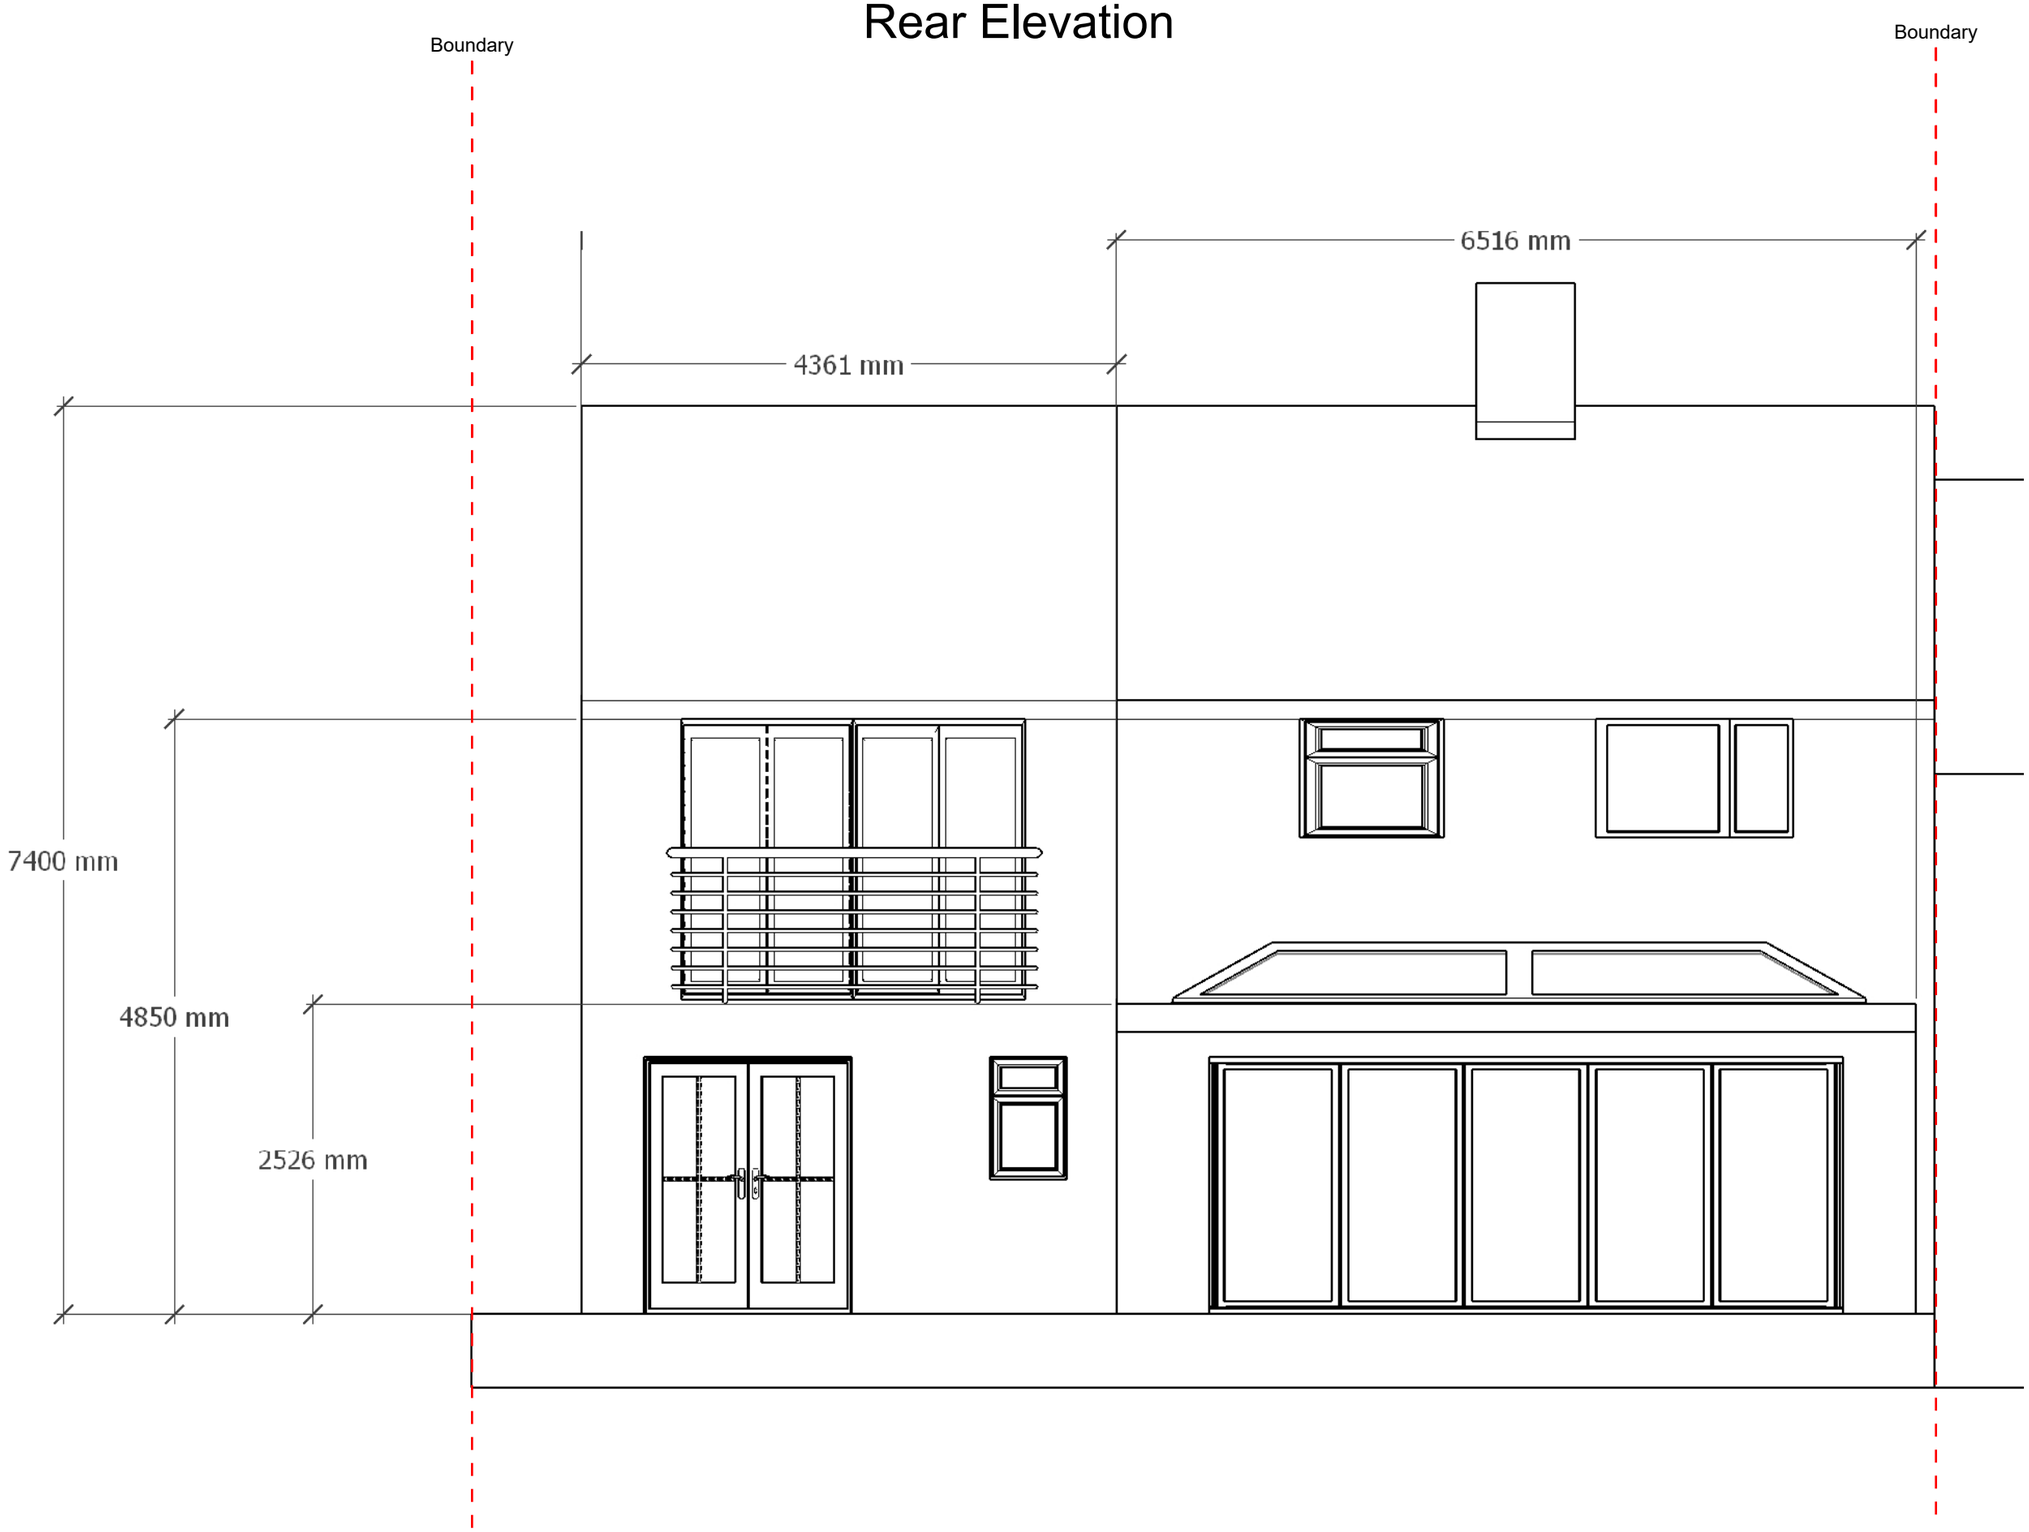

CLIENT
Mr Linthwaite
6 Coronation Avenue

PROJECT
Linthwaite-Coronation Av.

PROJECT NO.
20210111

ISSUE
10/3/21

DRAWN BY
SC

Elevations & Isometric
1:50 (A3)

A.04

3C Developments
www.3cdevelopments.co.uk