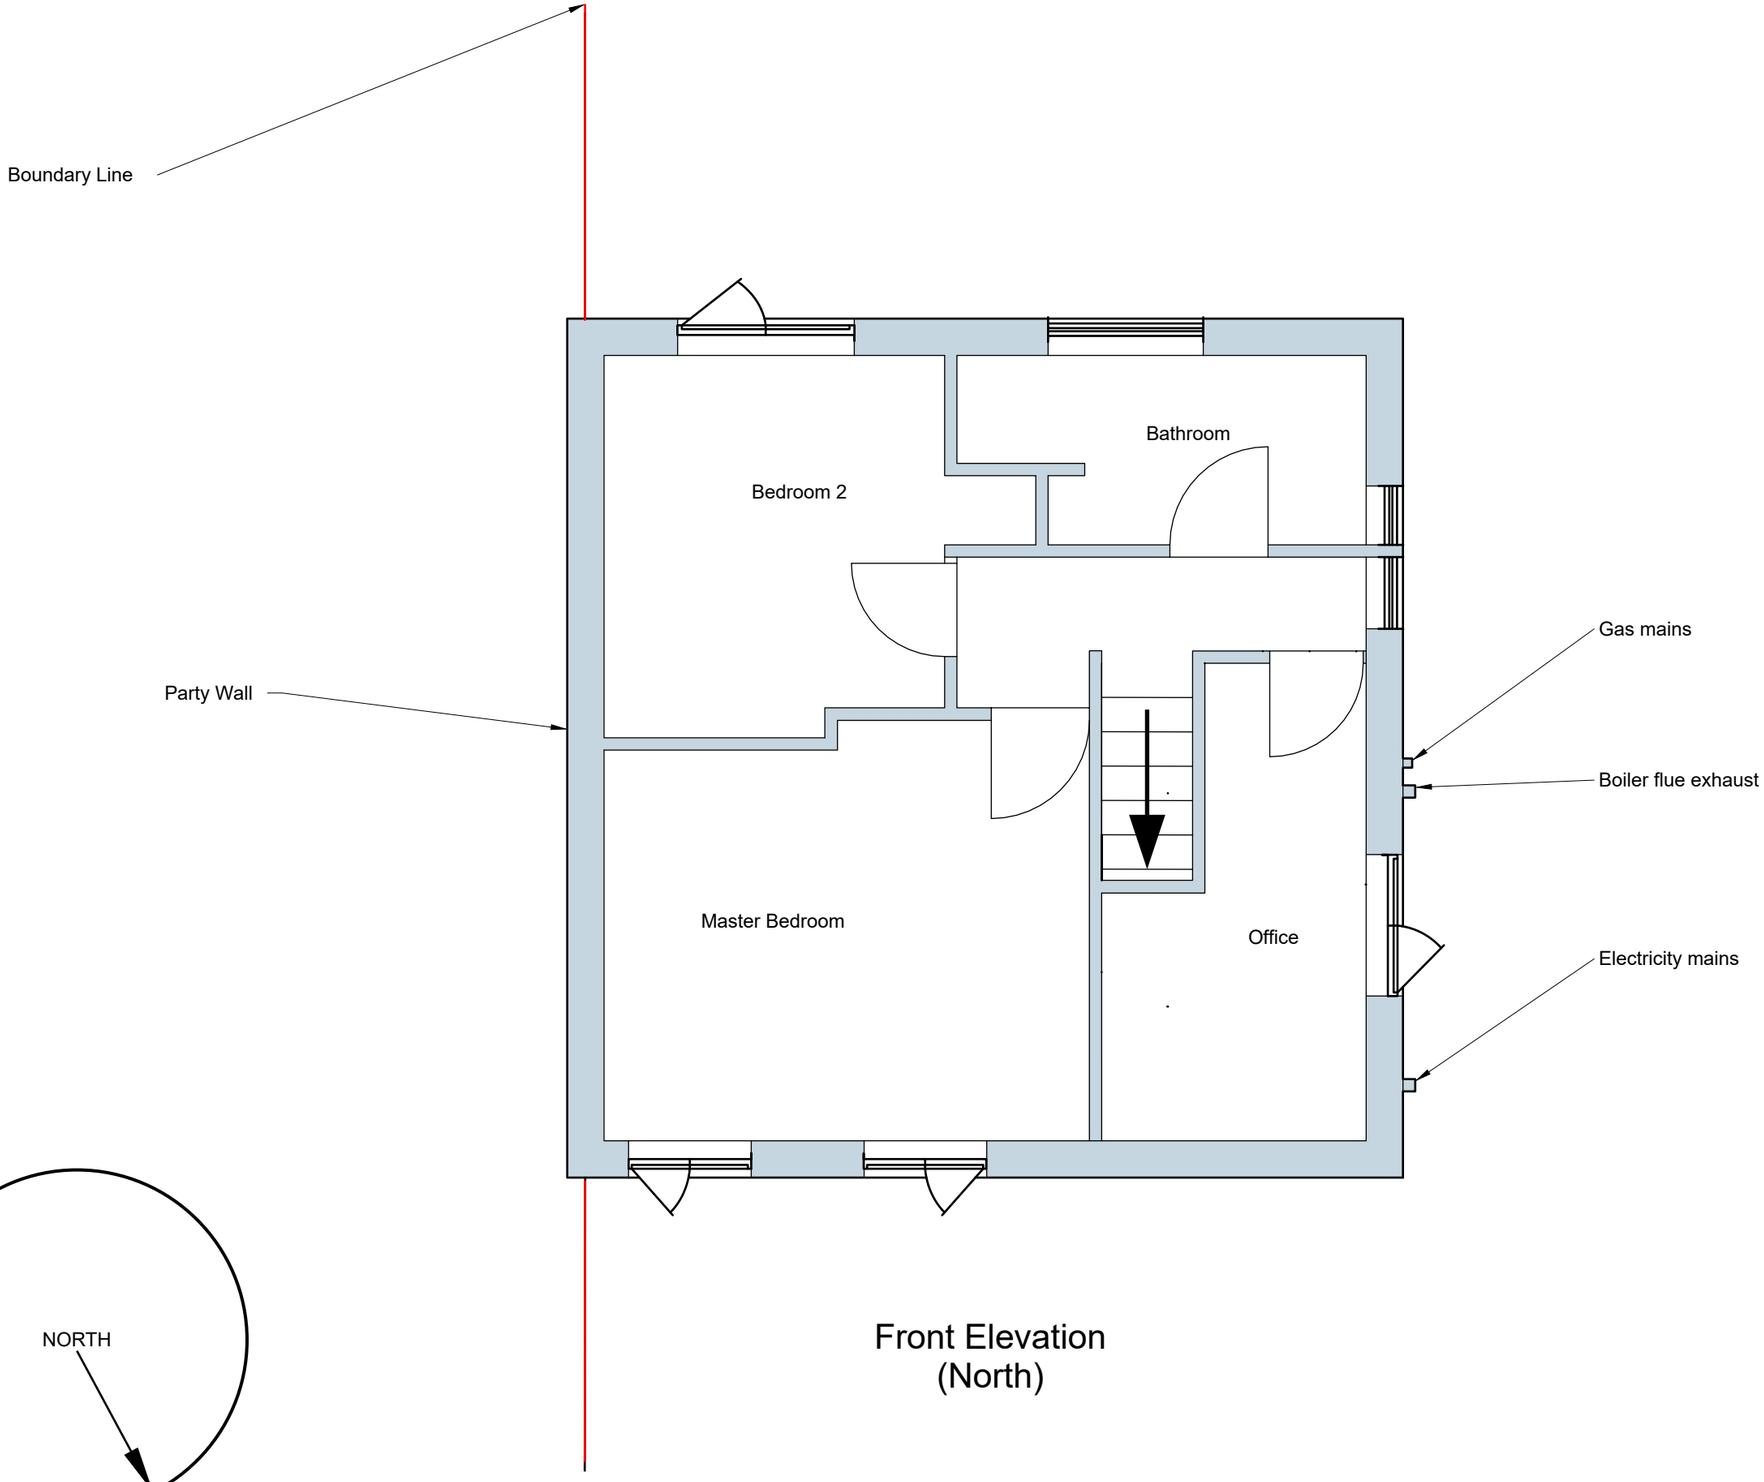


3C Developments
www.3cdevelopments.co.uk

CLIENT
S. Linthwaite
Coronation Avenue

PROJECT
Belper-Linthwaite

PROJECT NO.
20210111

ISSUE
15/02/2021

DRAWN BY
SC

Floorplan - First Storey
1:50 (A3)

A.01