
This drawing is to be read in conjunction with all other relevant drawings including the project specification.
All dimensions are shown in millimetres and must be be verified by contractors on site before commencing work.
Copyright of this drawing belongs to Freestone Design Limited.

revision date

Block Plan - scale 1:500

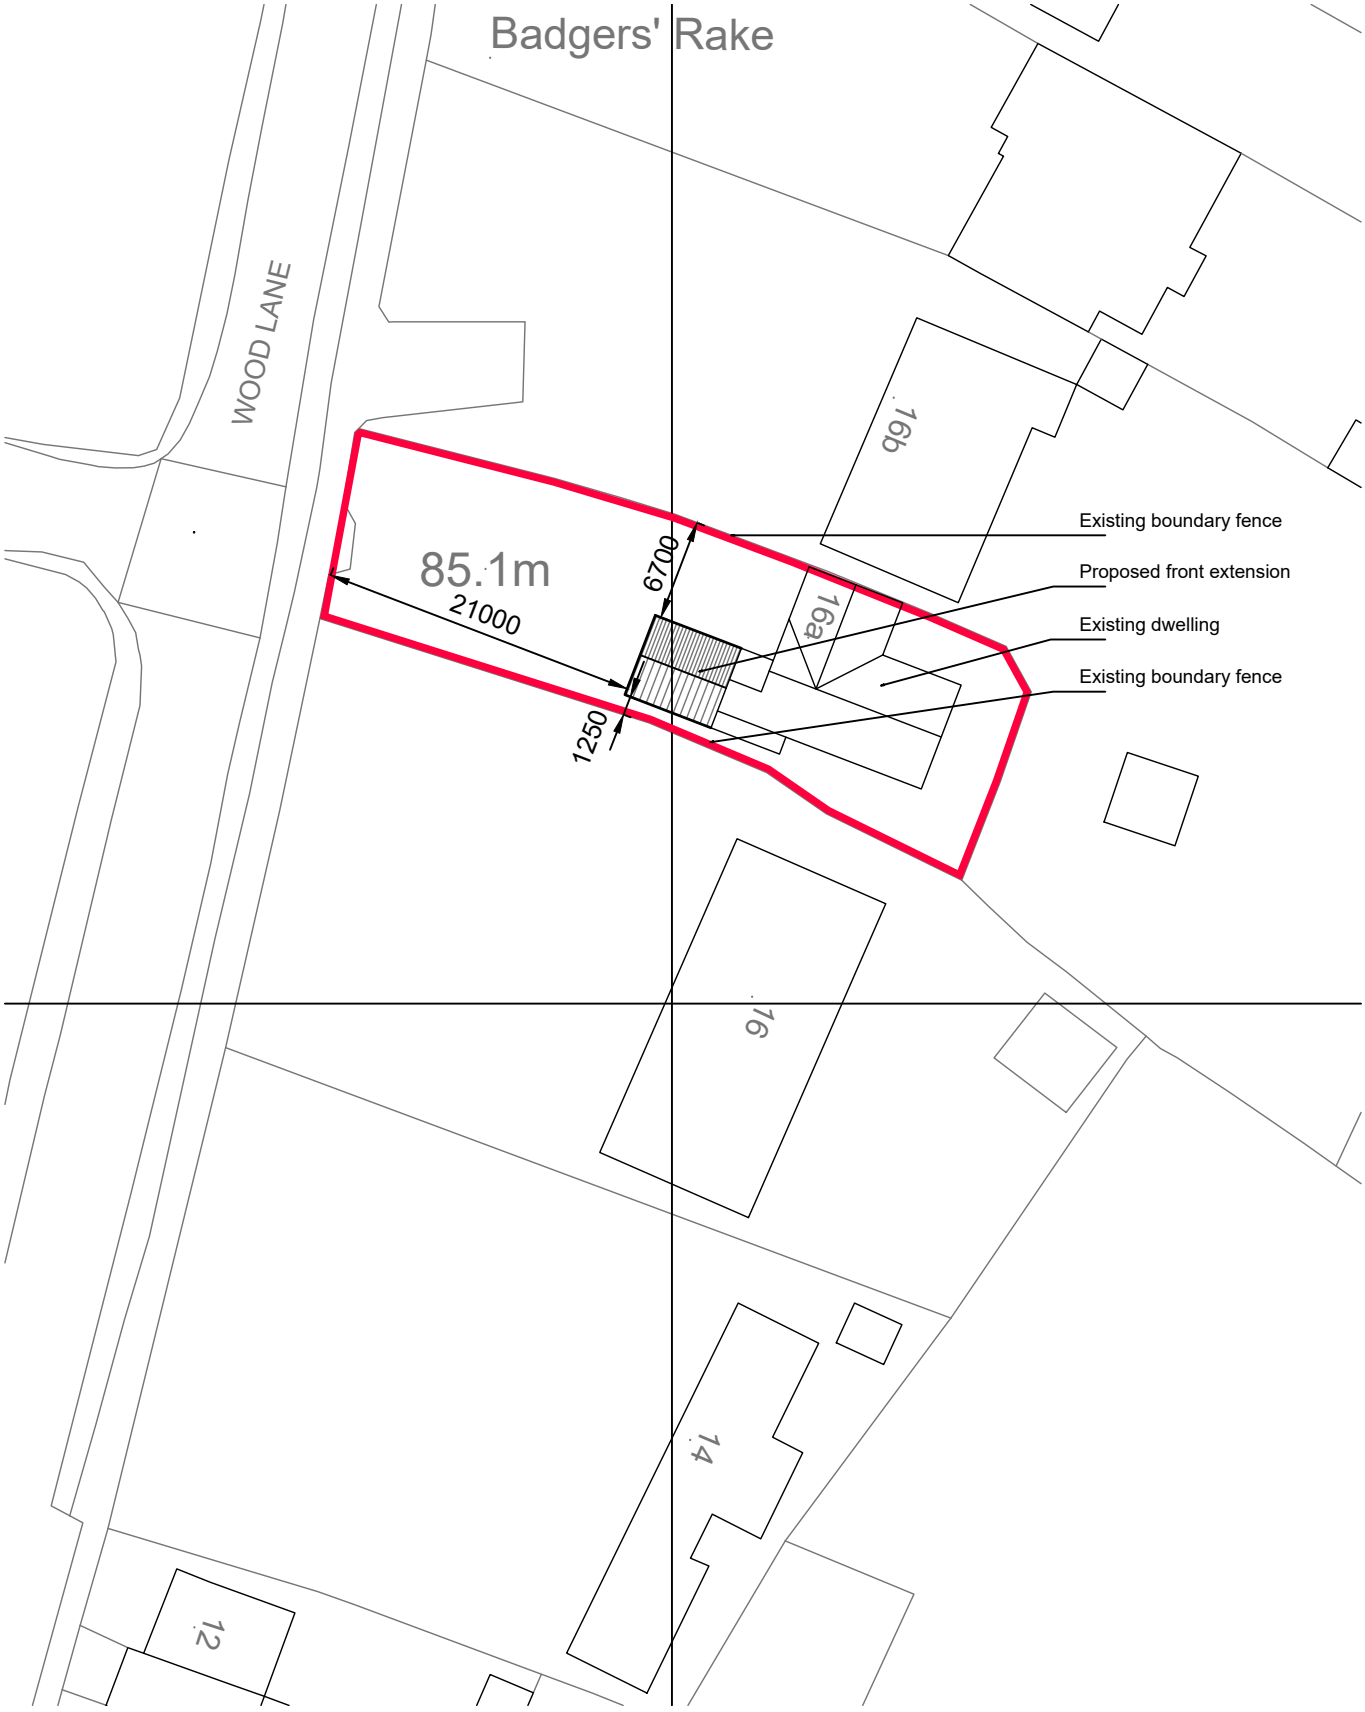

FREESTONE DESIGN LIMITED
33 Nursery Avenue West Hallam Ilkeston Derbyshire DE7 6HT Tel : 0776 1818 937
Website: www.freestone-design.co.uk Email: info@freestone-design.co.uk

Project : Proposed 2 Storey Front Extension at
16a Wood Lane, Morley, Ilkeston DE7 6DQ

Drawing : Block Plan
Date : March 2021
Scale : 1:500 @ A4
Number : FDL-21-230-02