
DY 50659 OFFICE COPY

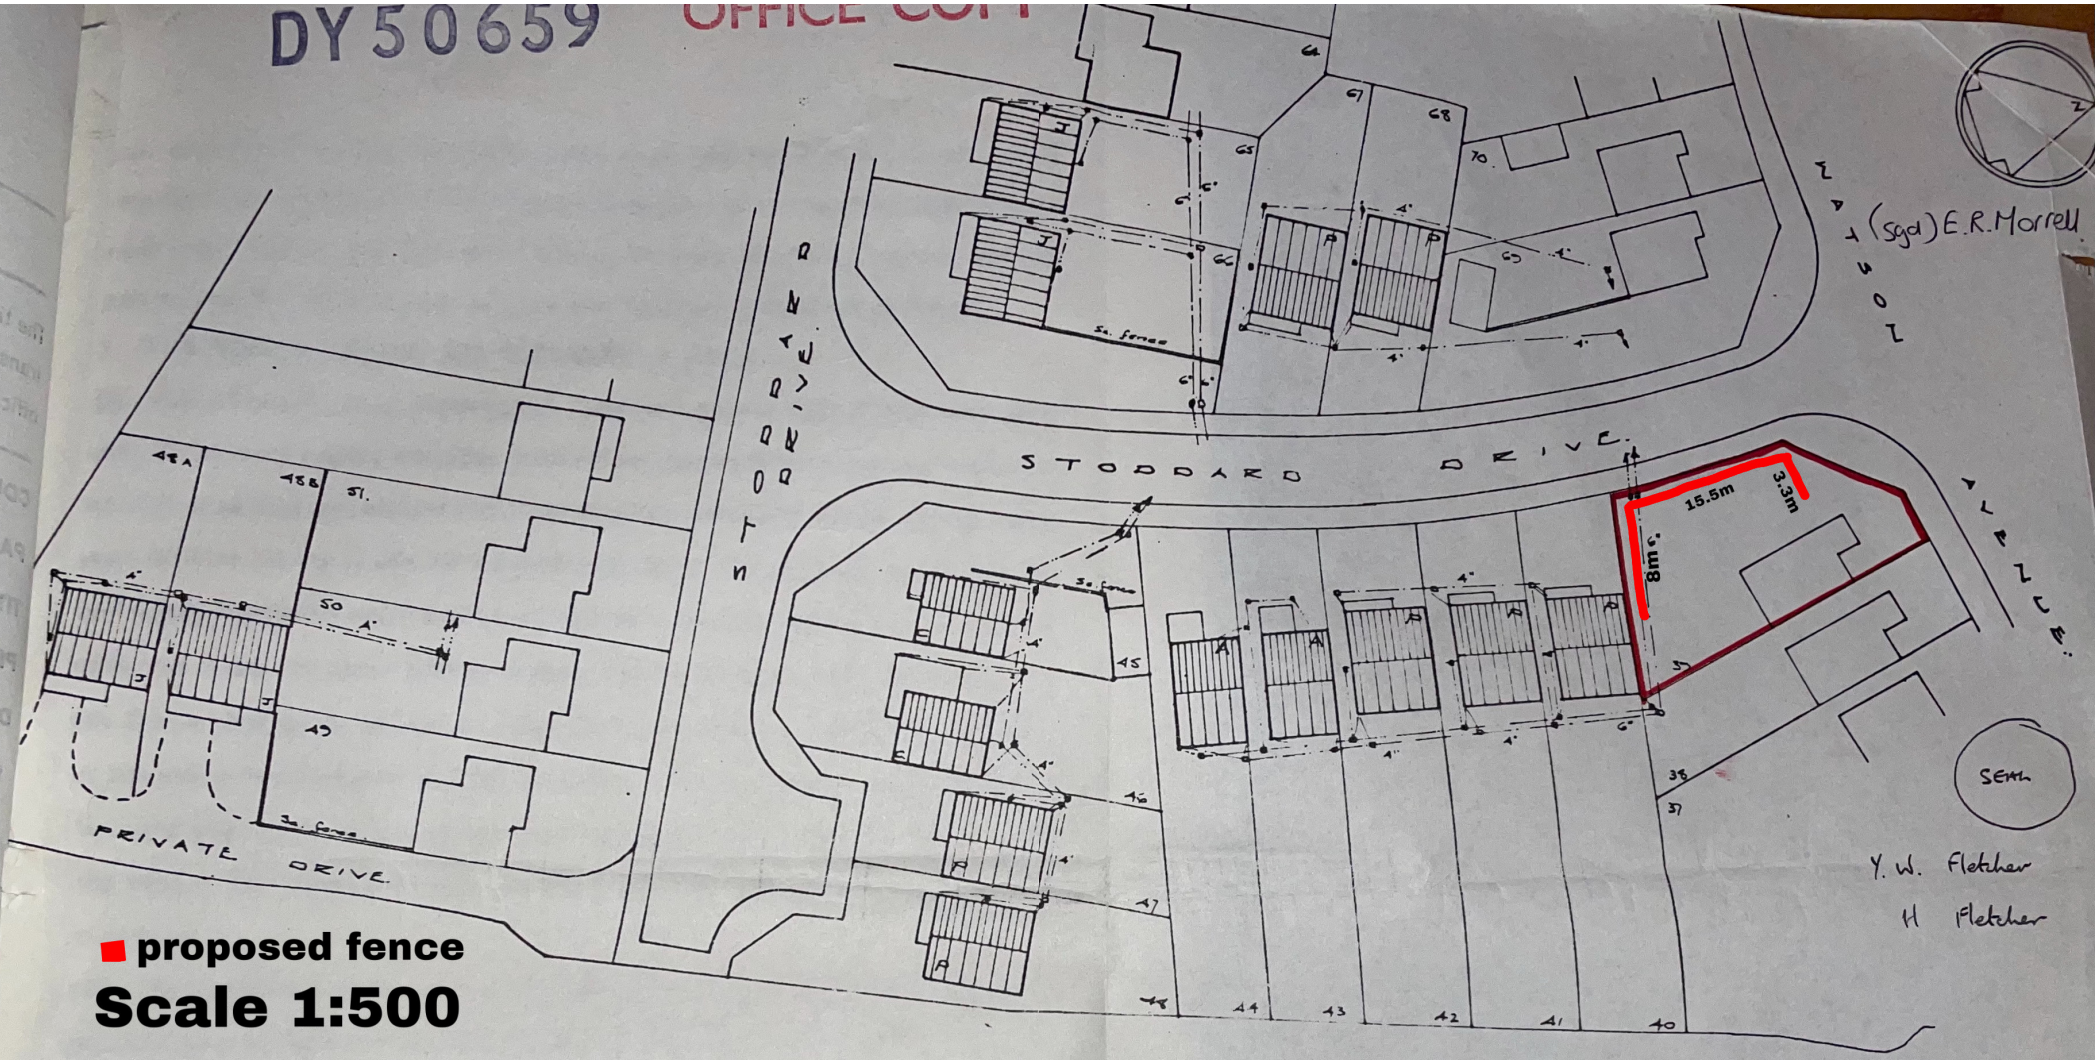

■ **proposed fence**

Scale 1:500

PROPOSED AMENDMENT TO LAYOUT.

at STODDARD DRIVE, NEWLANDS ESTATE, HEANOR.

le 1/500.

Langley Mill Build
Valmont House,
Valmont Road,
Sherwood,
Nottingham, NG5
Tel 609303
20th Decem

H.M. LAND REGISTRY PLANS BRANCH