11/08/1063

AVA 2010/0751

DAVID WILLIS, GRANGE COTTAGE, BUTTERLEY, RIPLEY
SCALE 1:100/1:20
JUNE 2010
LAYOUT PLANS

DRAWING ONE

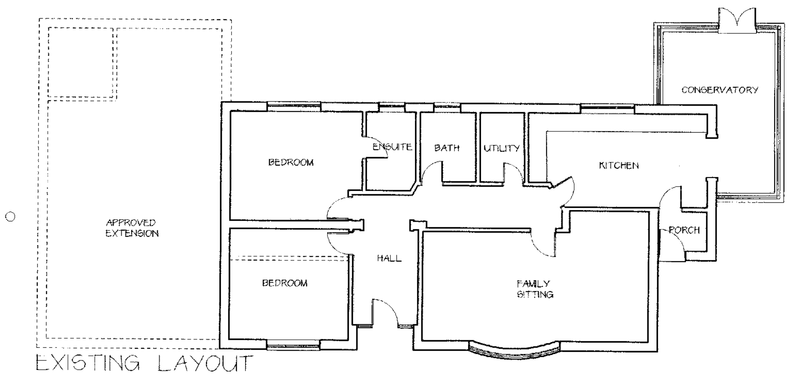

EXISTING LAYOUT
(INCL APPROVED EXTENSION SHOWN DOTTED)

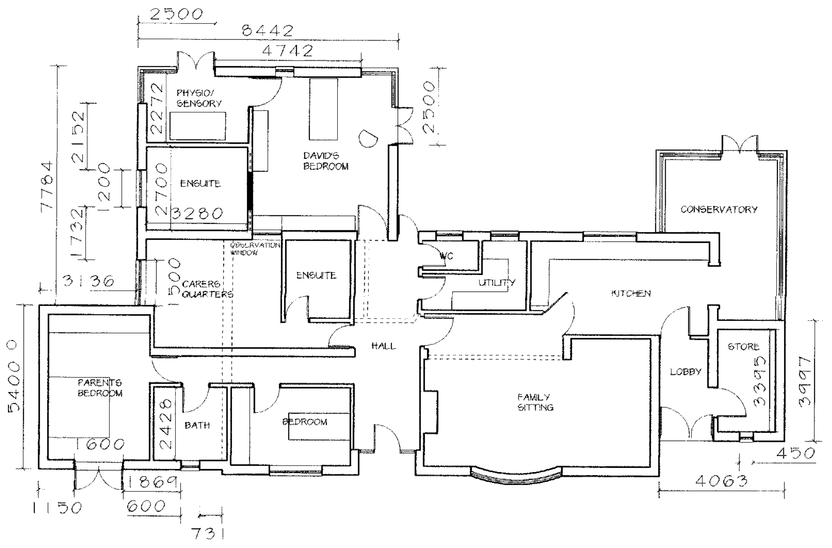

PROPOSED LAYOUT INCL REVISED EXTENSION

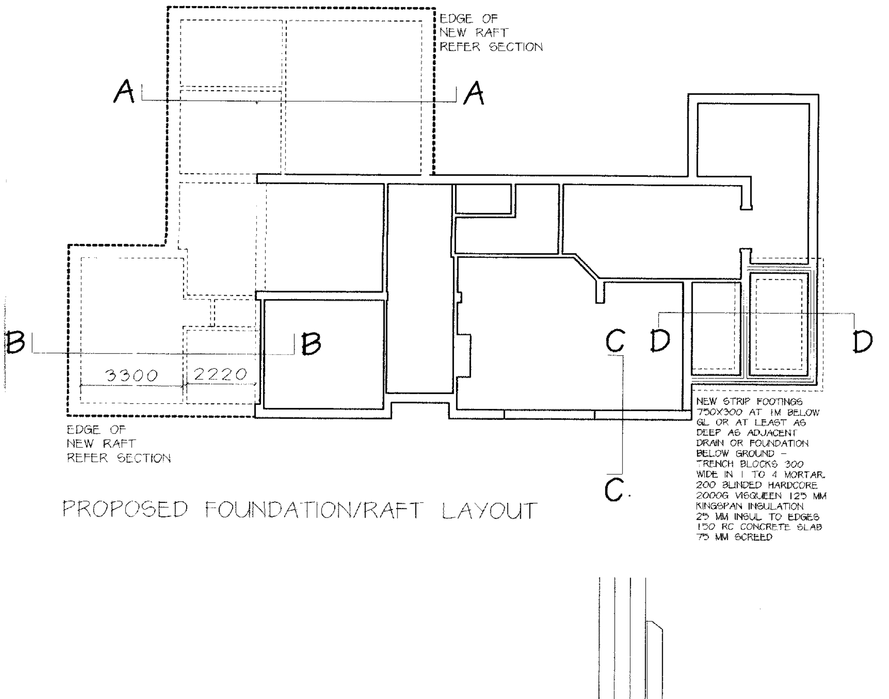

PROPOSED FOUNDATION/RAFT LAYOUT

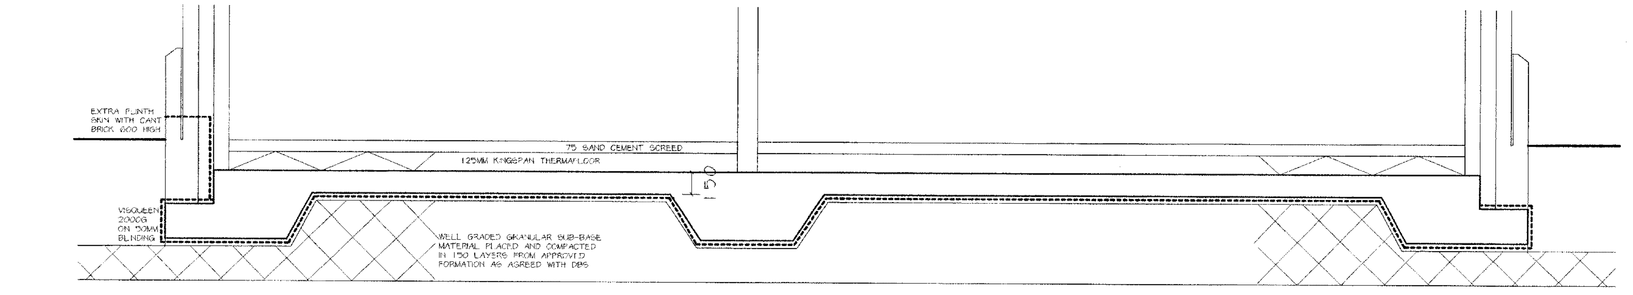

SECTION AA AWAIT ENGINEERS DRAWINGS FOR REINFORCEMENT DETAILS

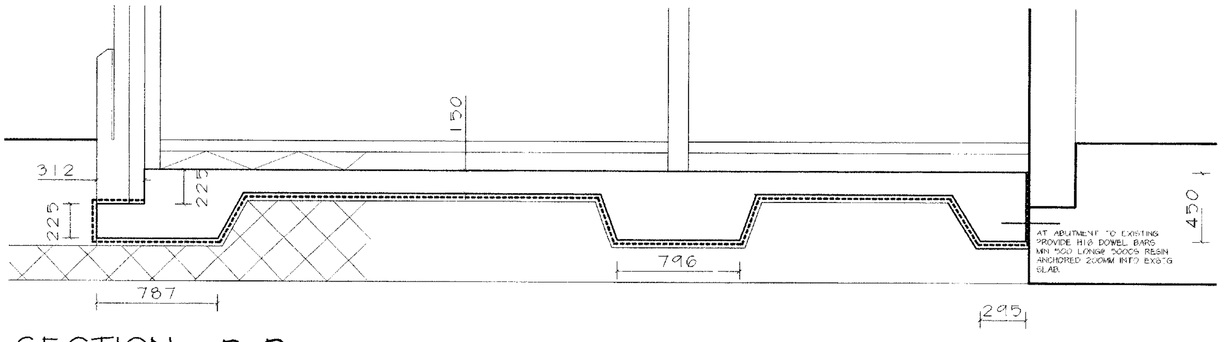

SECTION B B AWAIT ENGINEERS DRAWINGS FOR REINFORCEMENT DETAILS

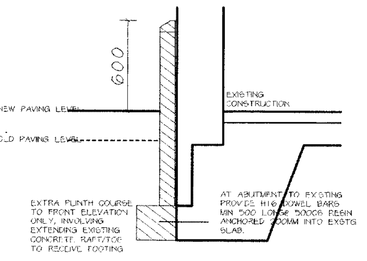

SECTION C C

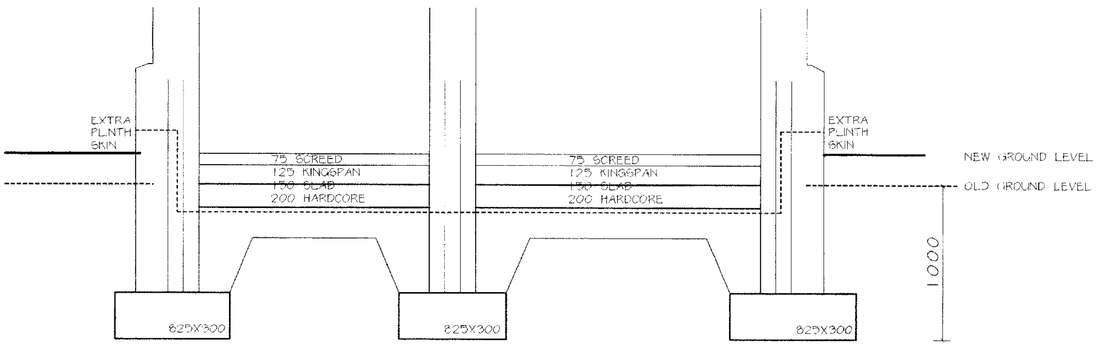

SECTION D D

SCALE 1:100 JUNE 2010

11/08/10 £4

AV 2010/0751

PROPOSED SITE LAYOUT AND GENERAL ARRANGEMENT