



front elevation

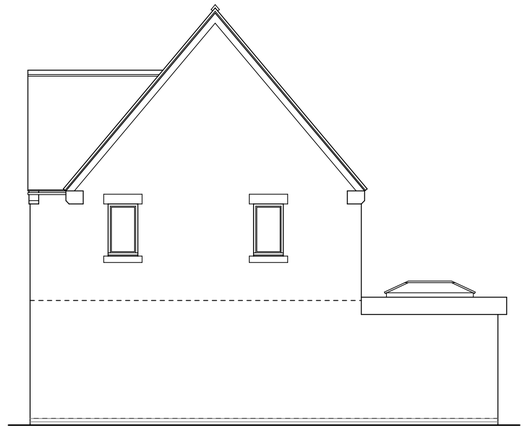


side elevation

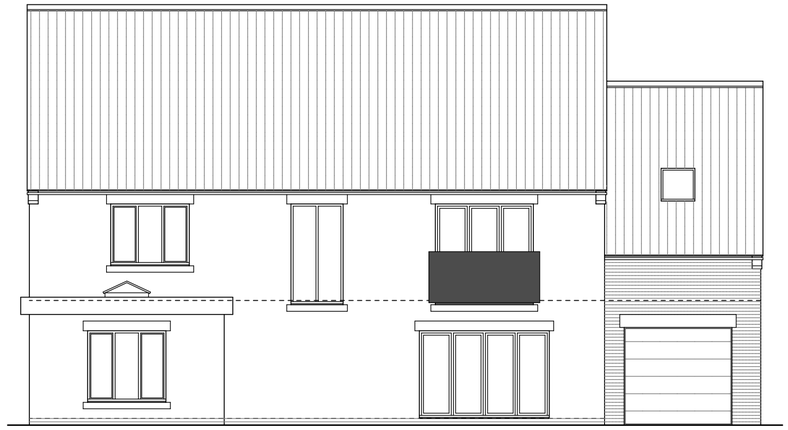


rear elevation




side elevation

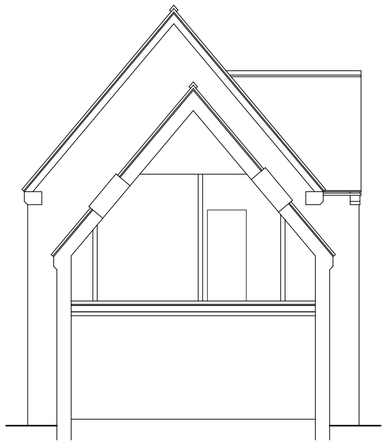


draft section

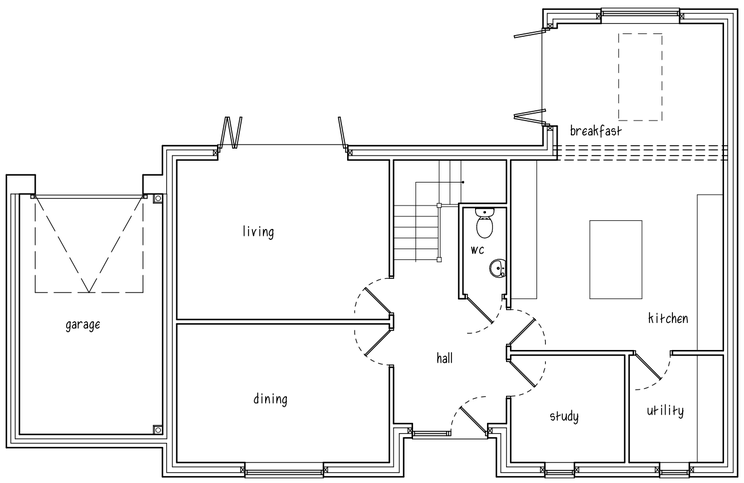

ground floor plan

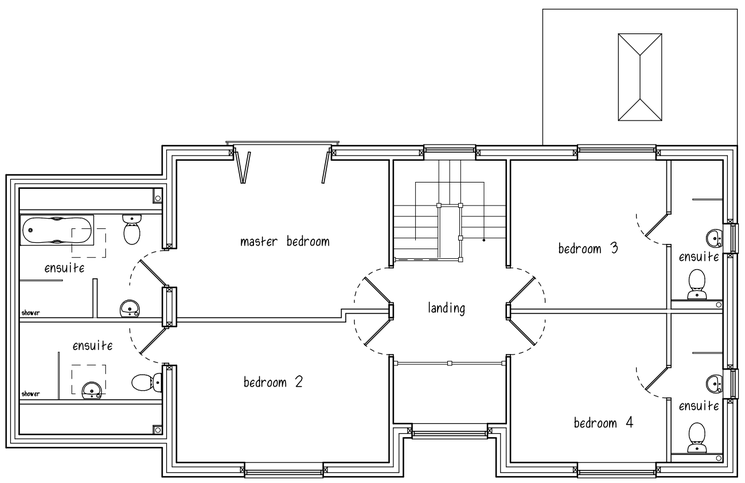

first floor plan

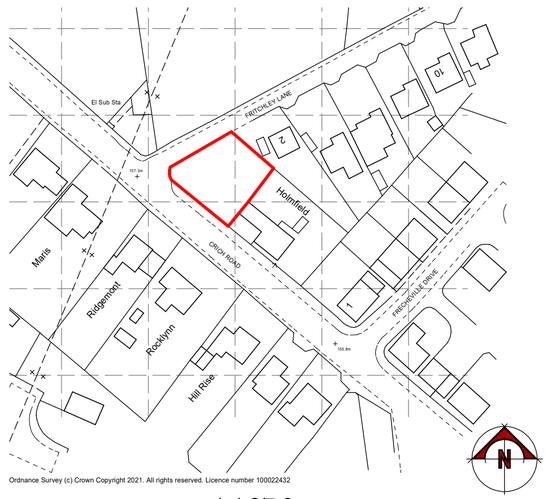

Ordnance Survey (c) Crown Copyright 2021. All rights reserved. Licence number 100022432

site location plan 1:1250

0m 20m 50m

REVISIONS	DATE

CLIENT MR. & MRS. D. BENNETT

ADDRESS LAND to NORTH WEST of HOLMFIELD - 201 CRICH COMMON FRITCHLEY

PROJECT PROPOSED NEW DWELLING

DRAWING SCHEME DESIGN

SCALE 1:100 / 1:1250 at A2

DATE FEBRUARY 2021

DWG No. PA/21-001 SK 81 01

PILKINGTON ARCHITECTURE
29A STRETTEA LANE
HIGHAM
ALFRETON
DERBYSHIRE
DE55 6EJ
Tel : 01773 843333
jon@pilkington-architecture.co.uk

This drawing is copyright.
Contractors must check all dimensions on site, working only from grid & figure dimensions.
Discrepancies must be reported to the designer before work is done.