

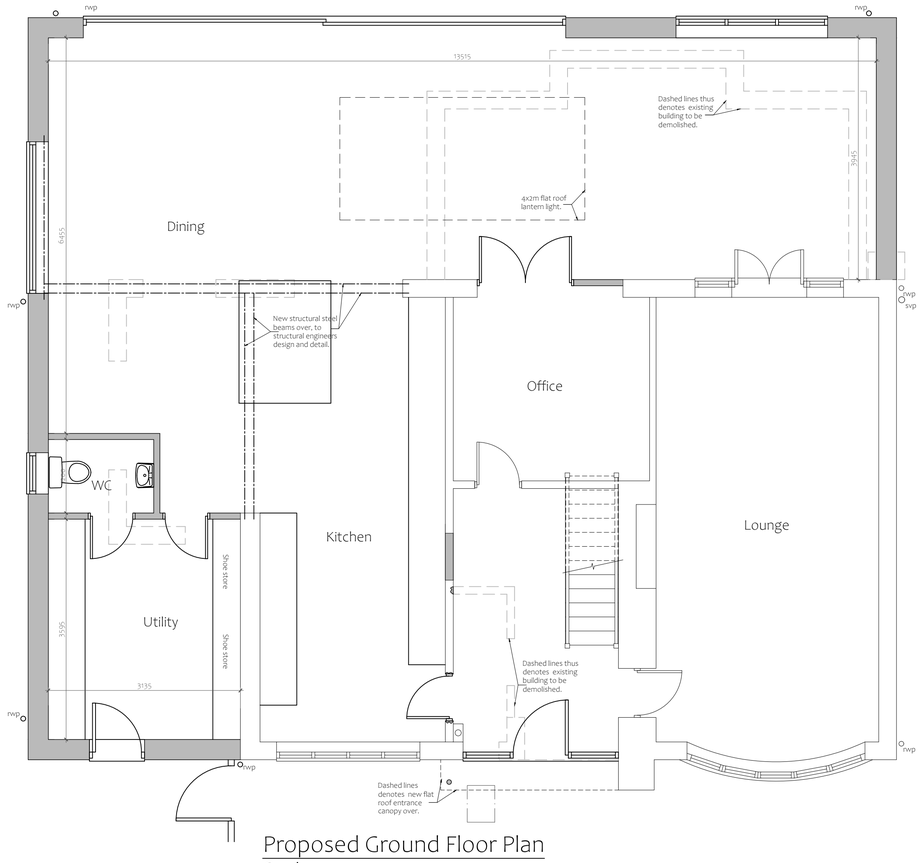


Proposed Ground Floor Plan
Scale 1: 50

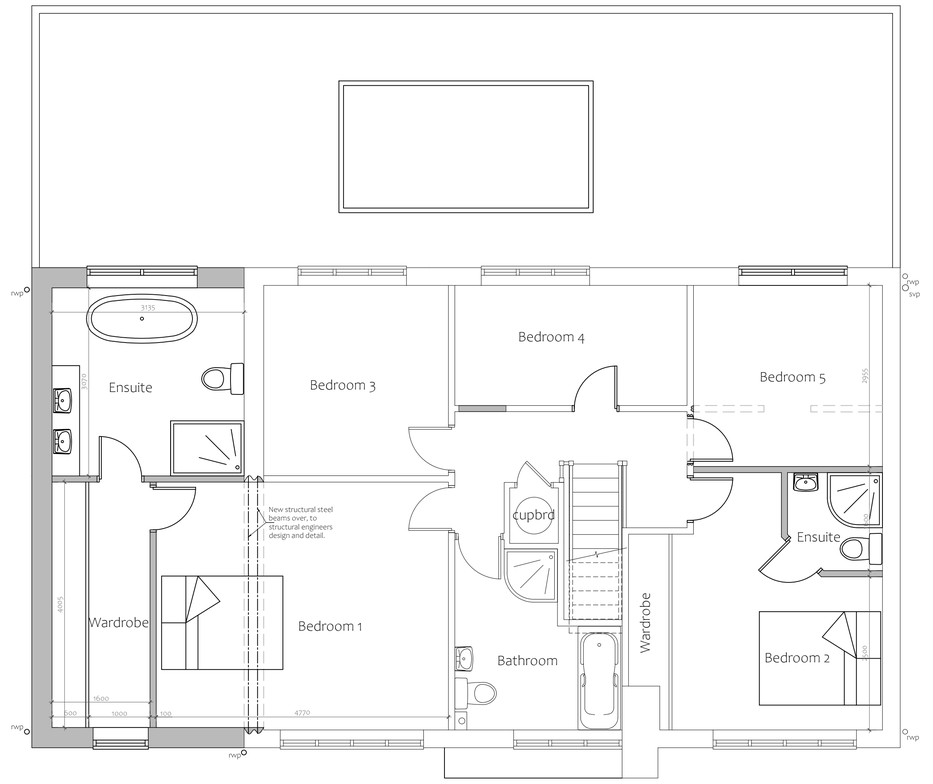


Proposed First Floor Plan
Scale 1: 50

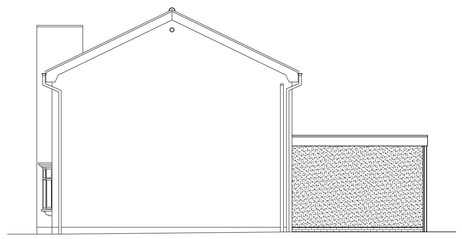


Proposed Side Elevation
Scale 1: 100 (South)




Proposed Front Elevation
Scale 1: 100 (West)

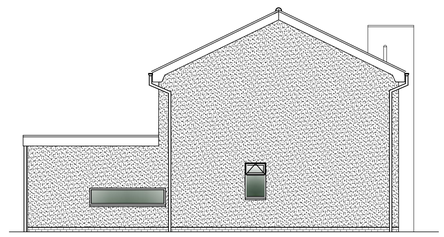

Proposed Side Elevation
Scale 1: 100 (North)

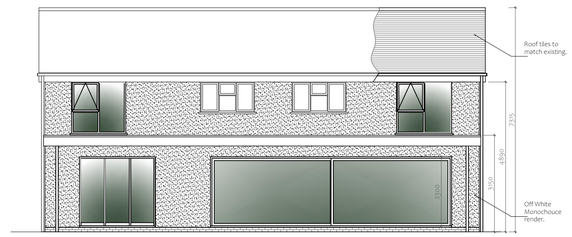

Proposed Rear Elevation
Scale 1: 100 (East)

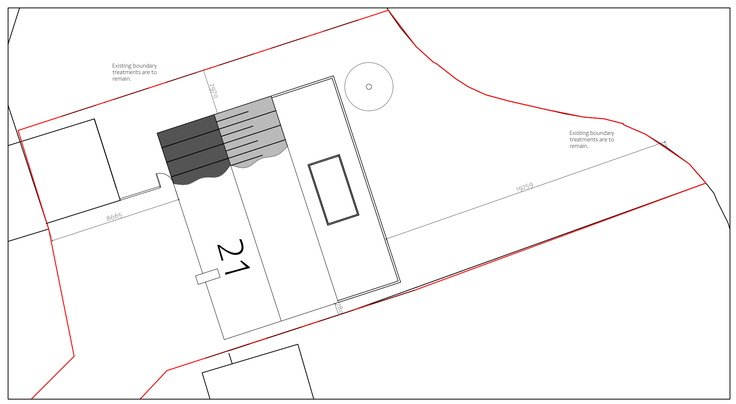

Proposed Site Block Plan
Scale 1: 200

DO NOT SCALE:
From this drawing all dimensions are in millimetres unless otherwise stated any discrepancies are to be reported to Lacey & Owen Architectural Services Ltd.

RELEVANT DRAWINGS:
This drawing is to be read in conjunction with all other relevant drawings and details

DRAWING COPYRIGHT:
This drawing and all other relevant drawings is the property of Lacey & Owen Architectural Services Ltd. and should not copied or altered in any way without prior consent

PLANNING ISSUE

E	MO	25.03.21	Existing house to be re-rendered.
D	MO	18.03.21	Planning Issue
C	MO	10.03.21	Revised to client comment
B	MO	16.02.21	Revised to client comment
A	MO	02.02.21	Revised following client meeting
Rev	By	DATE	Details

PROPOSED
Single Storey Rear & Two Storey side Extension

LOCATION
21 Chestnut Close
Duffield
Derbyshire
DE56 4HD

CLIENT
Mr Singh

DRAWING TITLE
Details as proposed

DRAWN BY	DATE	DWG.No	REV
MO	December 2020	KJ3173/02	E

SCALES @ A1: 1:50 | 1:100 | 1:200

139 Bath Street
Ilkeston
Derbyshire
DE7 8AS
LACEY & OWEN
ARCHITECTURAL SERVICES LTD
T: 0115 944 5138
E: enquiry@laceyandowen.co.uk
www.laceyandowen.co.uk
CIAT REGISTERED PRACTICE