



Proposed Front Elevation
Scale 1: 100 (south west)

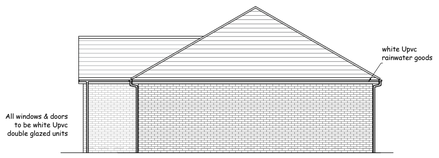


Proposed Side Elevation
Scale 1: 100 (south east)

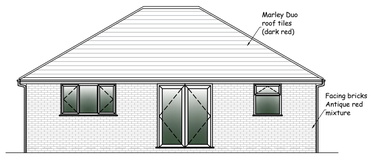


Proposed Rear Elevation
Scale 1: 100 (north east)




Proposed Side Elevation
Scale 1: 100 (north west)

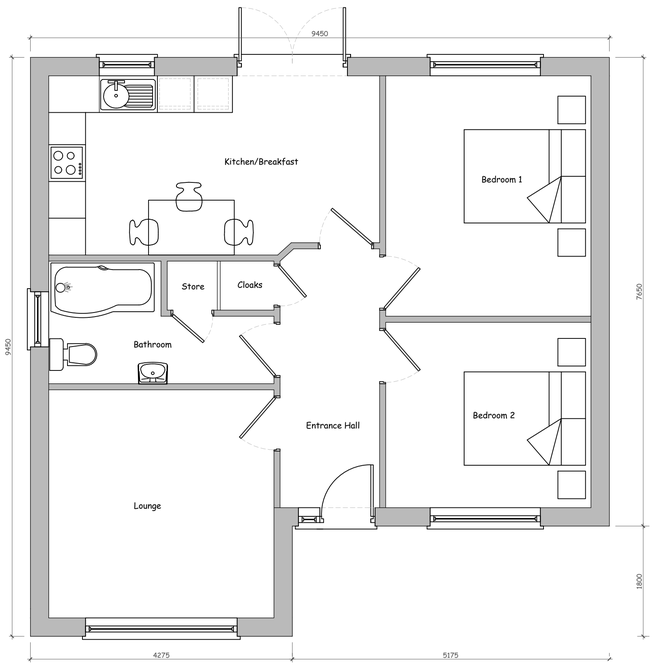


Proposed Floor Plan
Scale 1:50

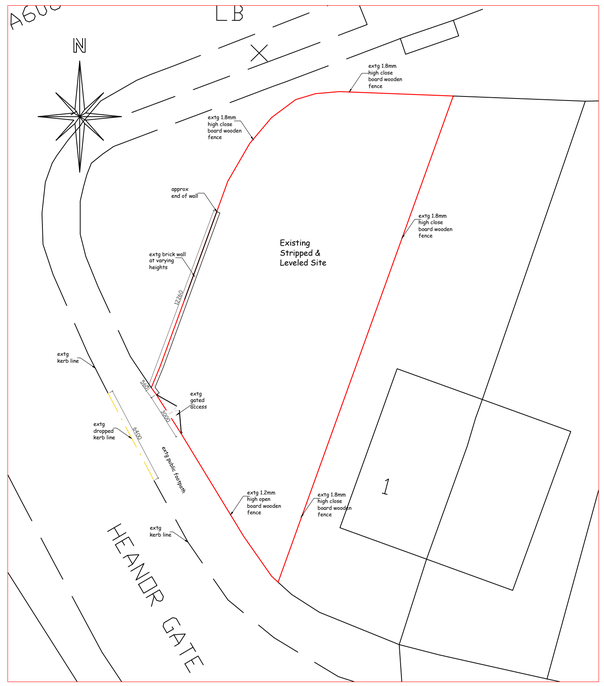


Existing Site Plan
Scale 1:200

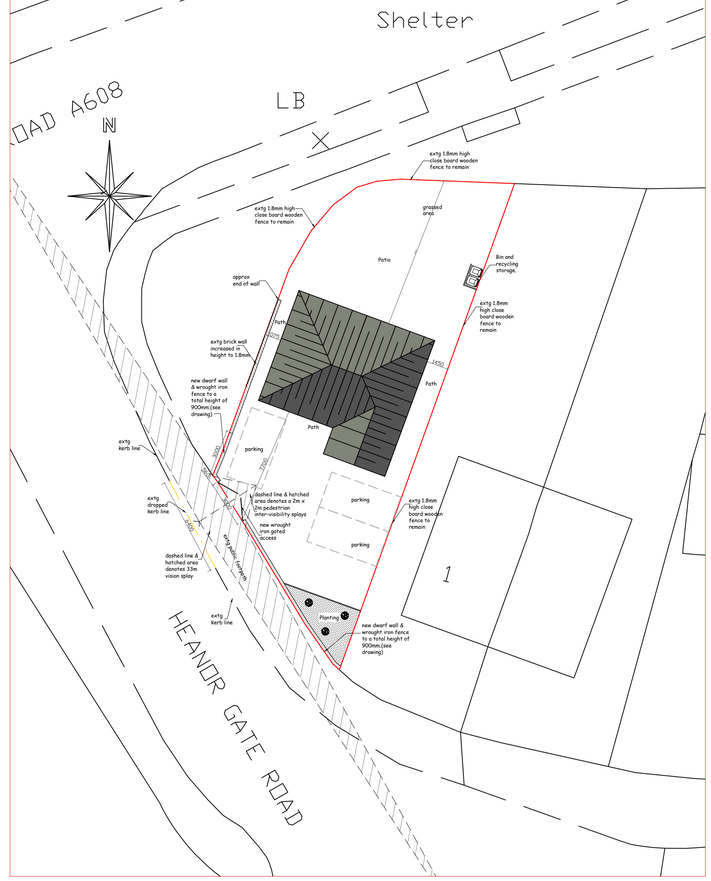

Proposed Site Plan
Scale 1:200

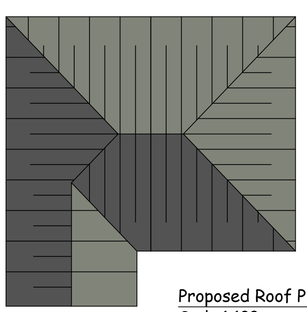

Proposed Roof Plan
Scale 1:100

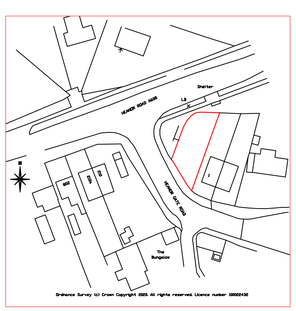

Loction Plan
Scale 1:1250

Landscaping Material Legend

- Patio: 600x600 conc slabs
- Block Paving
- Planting Areas
- Grassed Areas
- Paths: 300x300 conc slabs
- Tarmac

DO NOT SCALE:
From this drawing all dimensions are in millimetres unless otherwise stated any discrepancies are to be reported to Lacey & Owen Architectural Services Ltd.

RELEVANT DRAWINGS:
This drawing is to be read in conjunction with all other relevant drawings and details

DRAWING COPYRIGHT:
This drawing and all other relevant drawings is the property of Lacey & Owen Architectural Services Ltd. and should not copied or altered in any way without prior consent

PLANNING ISSUE

Rev	By	Date	Details

PROPOSED
New 2 Bedroom
Detached Bungalow

LOCATION
Land Adjacent to:
1 Heanor Gate Road
Heanor
Derby's
DE75 7QZ

CLIENT
Mr J Cocking

DRAWING TITLE
Details As Proposed

DRAWN BY	DATE	DWG.No	REV
SAL	November 2020	SL. 019 01	-

SCALES				
@ A1	1:50	1:100	1:500	1:1250

139 Bath Street
Ilkeston
Derbyshire
DE7 8AS

LACEY & OWEN
ARCHITECTURAL SERVICES LTD

T: 0115 944 5138
E: enquiry@laceyandowen.co.uk
www.laceyandowen.co.uk

CIAT REGISTERED PRACTICE

Autocad License number, 610-00037122 © 1997