NOTES:
Copyright of this drawing belongs to Architectural Building Design Services (ABDS) and no part may be reproduced or utilised in any way whatsoever without prior written consent of ABDS.
Figured dimensions shall be taken in preference to scaled dimensions and any discrepancies or errors are to be referred to the designer.
Contractor, sub-contractor and suppliers must verify all dimensions on site before commencing work or making any fabrication drawings.
All elements such as structural walls, beams etc are to be checked on site for suitability prior to works undertaken.
All drawings to be read in conjunction with each other and all notes / building regulation specification, energy calculations, structural calculations / design and other professional / consultation documents associated with the project.

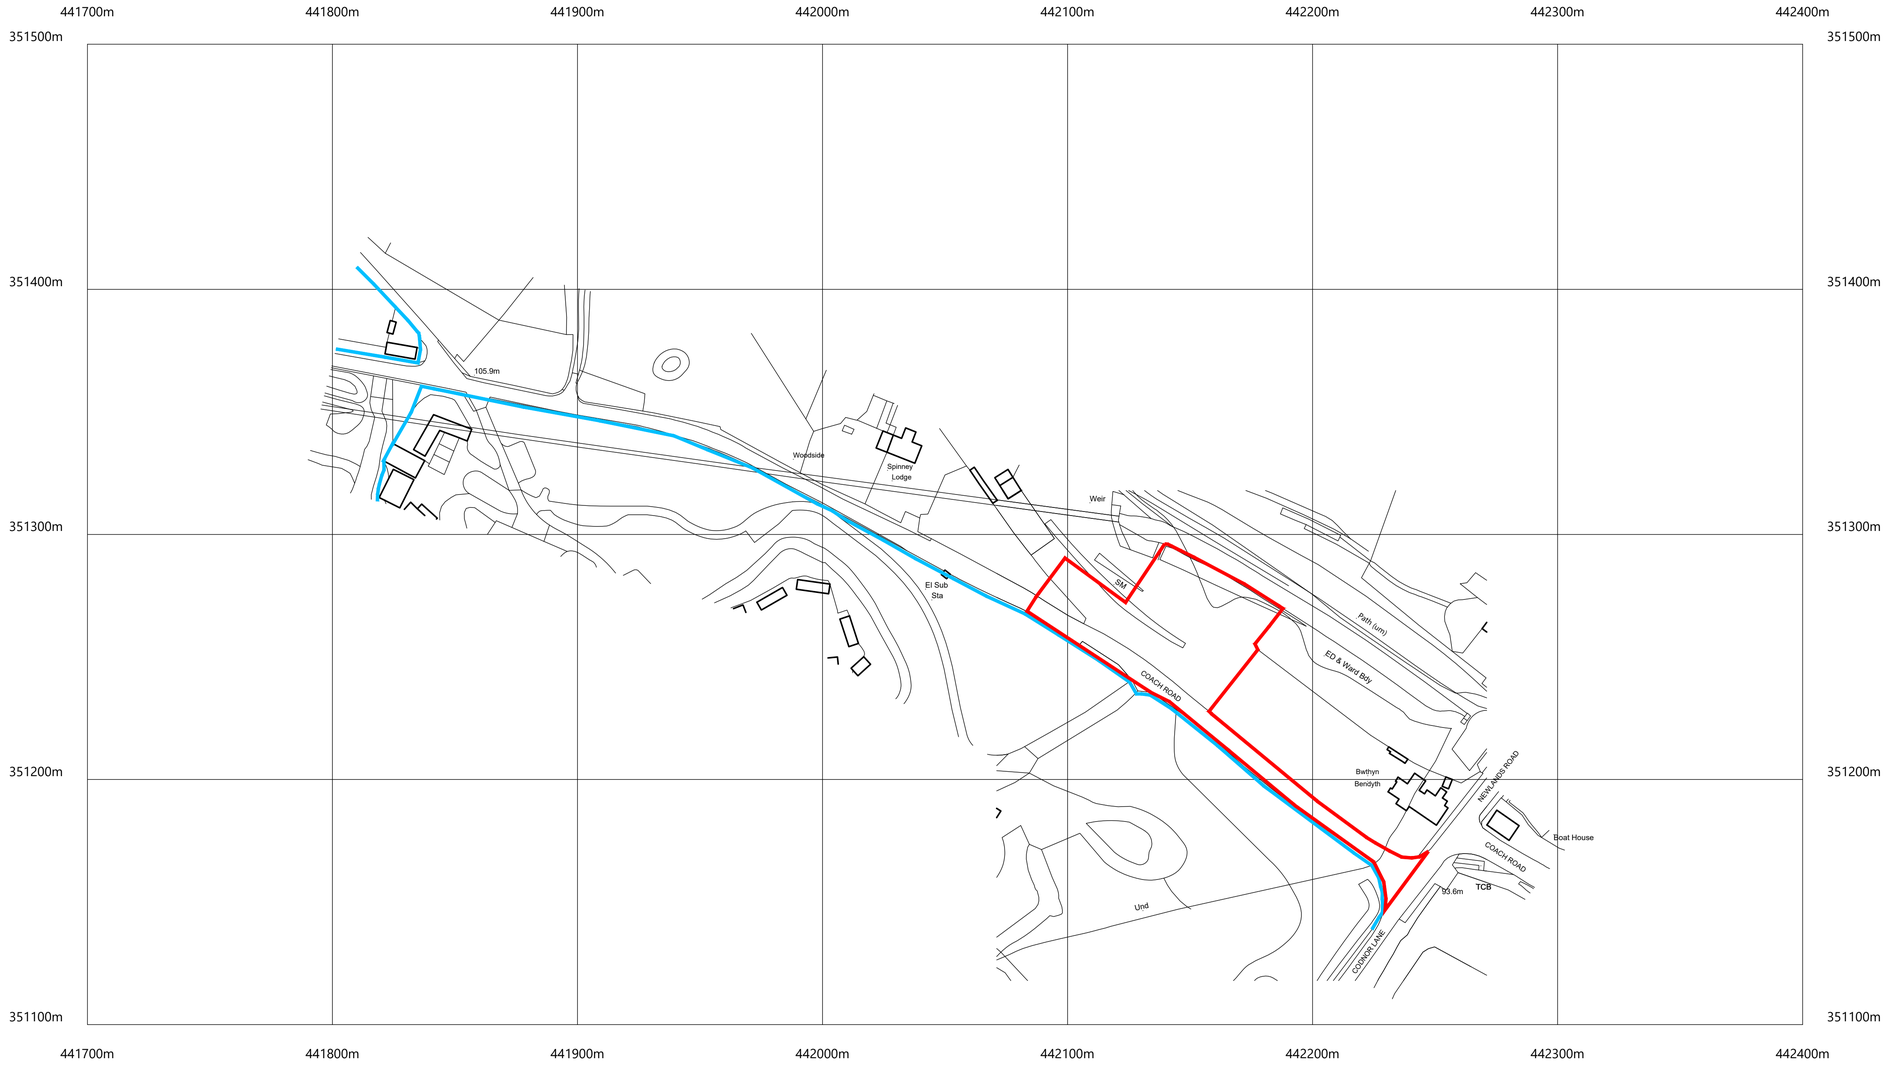

Crown Copyright and database rights 2019 OS Licence no. 100025568

Site Location Plan (Scale - 1:1250)

REV:	DATE:	DESCRIPTION:	BY:

ABDS
Architectural Building Design Services
PO Box 7291, Alfreton, Derbyshire, DE55 9BA
Tel: 07773 899 597
E-mail: abds@abds.biz Web Site: www.abds.biz

PROJECT:
PROPOSED HOLIDAY CHALETS

DRAWING TITLE:
SITE LOCATION PLAN

PROJECT ADDRESS:
COACH ROAD
GOLDEN VALLEY.
DE55 4ES

CLIENT:
Golden Valley Caravan Park

DATE: March 2021 SCALE: 1:1250 FORMAT: A1

DRAWN : CF
CHECKED:
APPROVED:

DRG NO: 2021 / 01 (C) 2021
This drawing is copyright of Architectural Building Design Services & cannot be reproduced without written concent

REVISION:

Actual Size.
0 10mm