

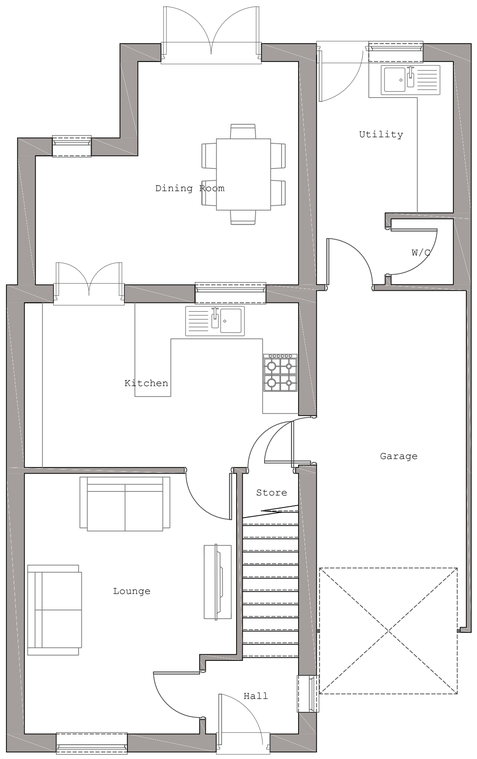




EXISTING GROUND FLOOR LAYOUT (SCALE 1:50)

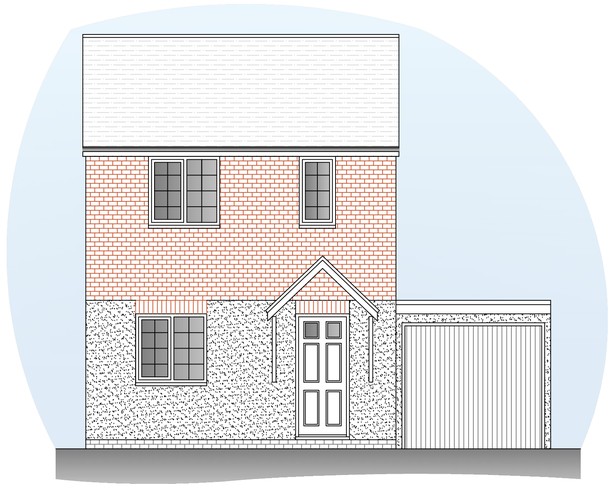


EXISTING FRONT ELEVATION (SCALE 1:50)

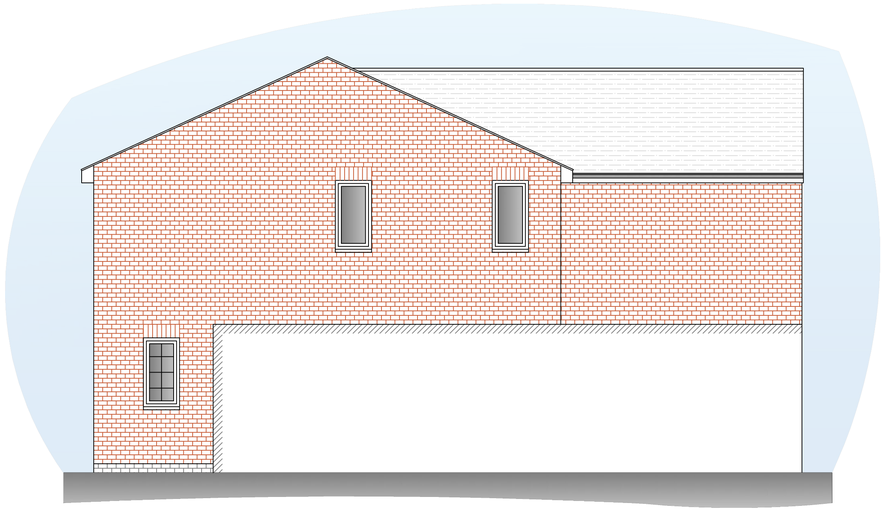


EXISTING SIDE ELEVATION (SCALE 1:50)

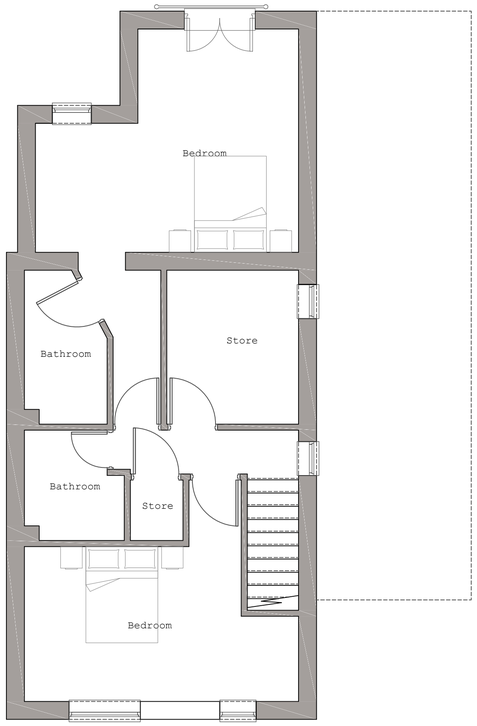


EXISTING FIRST FLOOR LAYOUT (SCALE 1:50)

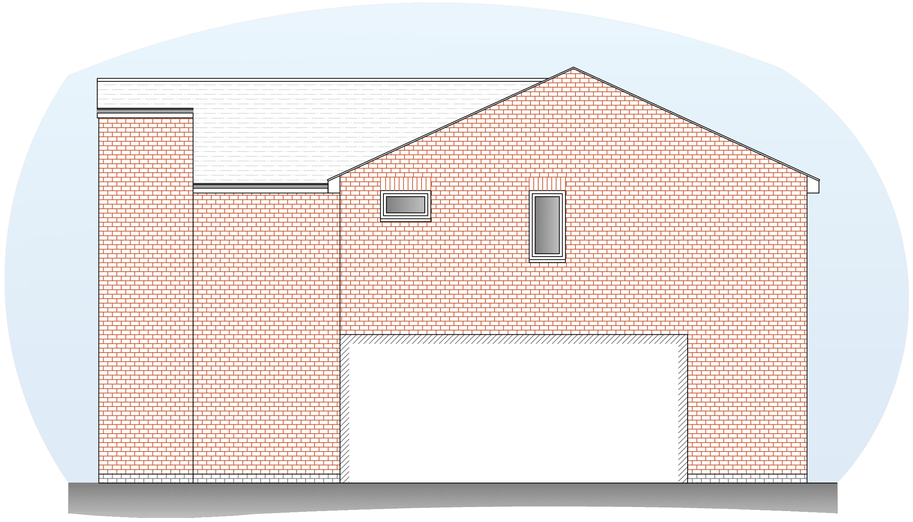

EXISTING SIDE ELEVATION (SCALE 1:50)

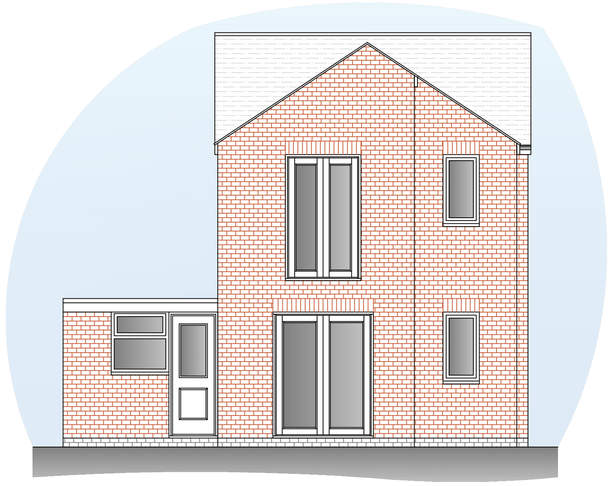

EXISTING REAR ELEVATION (SCALE 1:50)

| REV. | AMENDMENTS: | DRN. | CHK. | APP: | DATE: |
|---|---|---|---|---|---|

STATUS: FOR PLANNING

| DRAWN BY: | CHECKED BY: | APPROVED BY: | SCALE: |
|---|---|---|---|
| RGG | | | 1:50 |
| DATE: 22 Mar 21 | DATE: | DATE: | |

ORIGINAL DRAWING SIZE 841 x 594 (A1)

A&I DESIGNS
Property Design & Planning
a.i.designs@outlook.com
07999 748 532
www.aandidesignsnotts.co.uk

12 West Lawn, Findern, Derbyshire, DE65 6BB
07999 748 532
a.i.designs@outlook.com

CLIENT: Mr & Mrs Griffiths

PROJECT: 15 Coach Road
Ironville,
Nottingham, NG16 5PX

DRAWING TITLE: Existing
Layouts
& Elevations

DRAWING NUMBER: 2177-001