

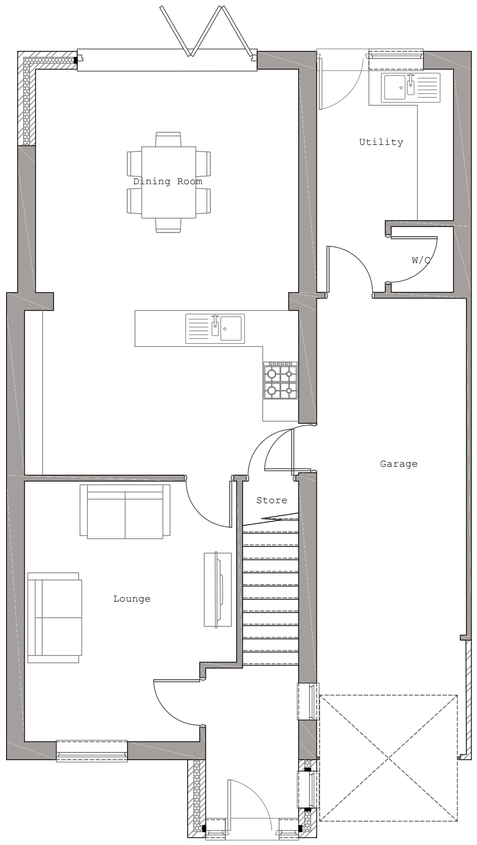



PROPOSED GROUND FLOOR LAYOUT (SCALE 1:50)

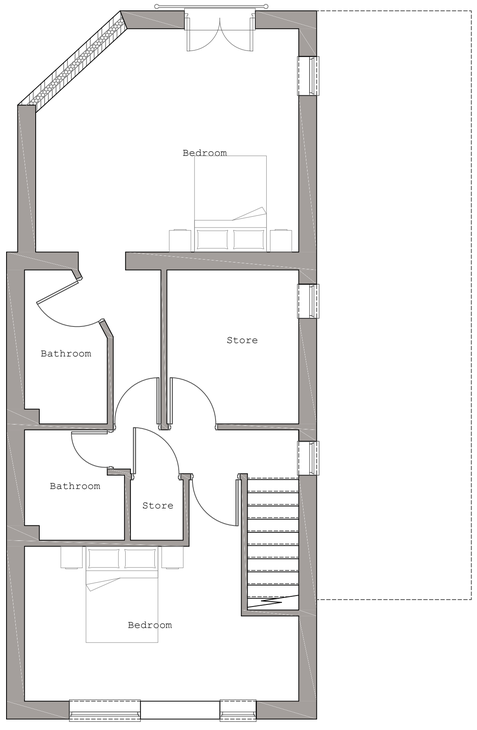


PROPOSED FIRST FLOOR LAYOUT (SCALE 1:50)

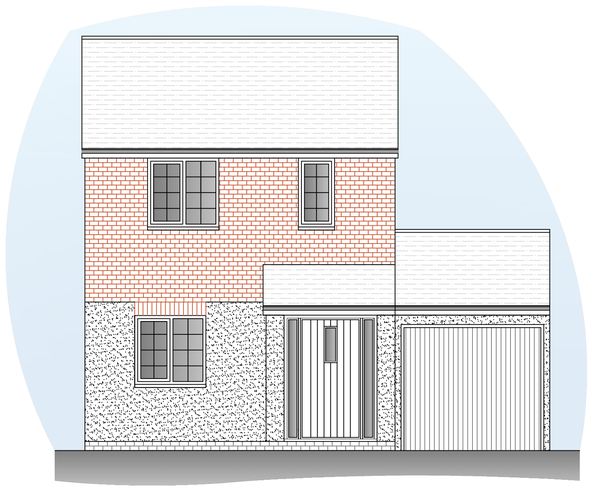


PROPOSED FRONT ELEVATION (SCALE 1:50)

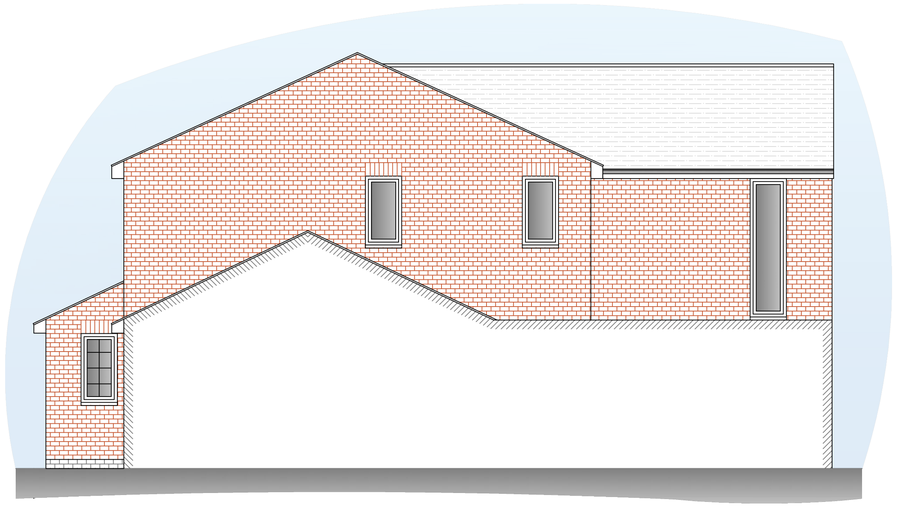

PROPOSED SIDE ELEVATION (SCALE 1:50)

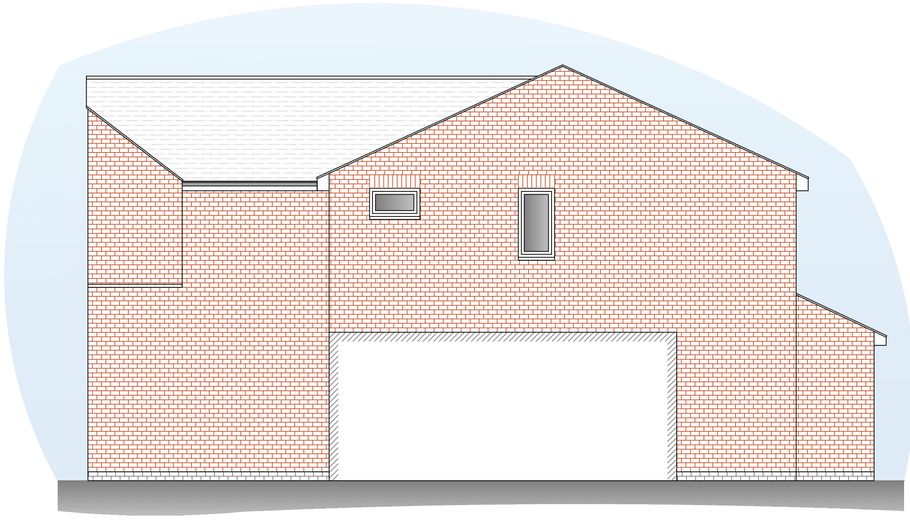

PROPOSED SIDE ELEVATION (SCALE 1:50)

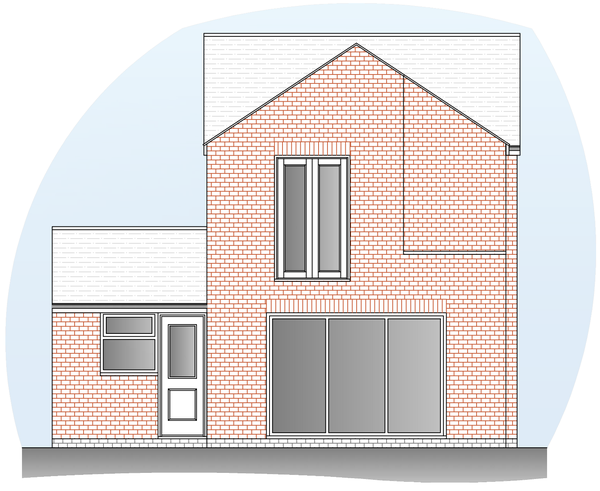

PROPOSED REAR ELEVATION (SCALE 1:50)

REV.	AMENDMENTS:	DRN.	CHK.	APP.	DATE:

STATUS: FOR PLANNING

DRAWN BY:	CHECKED BY:	APPROVED BY:	SCALE:
RGG			1:50
DATE: 22 Mar 21	DATE:	DATE:	

ORIGINAL DRAWING SIZE 841 x 594 (A1)

A&I DESIGNS
Property Design & Planning
a.i.designs@outlook.com
07999 74 532
www.aandidesignsltd.co.uk

12 West Lawn, Findern, Derbyshire, DE65 6BB
07999 748 532
a.i.designs@outlook.com

CLIENT: Mr & Mrs Griffiths

PROJECT: 15 Coach Road
Ironville,
Nottingham, NG16 5PX

DRAWING TITLE: Proposed
Layouts
& Elevations

DRAWING NUMBER: 2177-002