


First Floor Plan

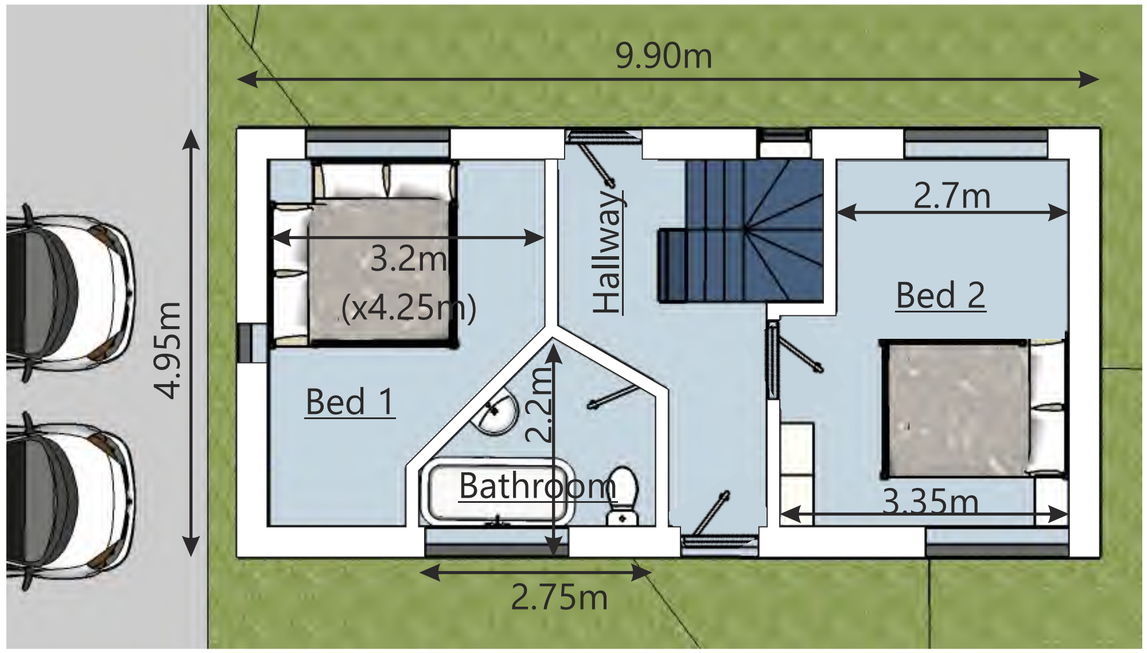

Ground Floor Plan

North

Scale 1:50 @ A3

0 1 2 3 4 5metres

Revision '0' - 07/07/17
Issued for Planning Approval

General drawing notes:
1. This design and drawing and any related specification are the intellectual property of 'David Guy Architectural Services', and may not be reproduced in drawing or built form without 'DGAS' express permission
2. 'DGAS' reserve the right to alter any item or specification shown on this drawing to accord with the latest details and regulations
3.This drawing should not be scaled, only figured dimensions are to be used, all dimensions should be checked on site prior to work commencing.
4. The drawings are in metric scale
5. Please report any discrepancies to 'DGAS' immediately
6. All drawings are to be read in conjunction with any other relevant engineers / consultants drawings or other information where applicable.

Project: 2 Ladygrove, Sawmills, Belper. Derdyshire. DE56 2JS		
Client: D.Guy		
Title: Proposed Plans		
Scale: 1:50@A3	Inception: Jul 2017	Drawn: DG
Job: C1033	Dwg No: P02	Rev: 0

DAVID GUY
ARCHITECTURAL
SERVICES
www.dg4design.co.uk
e: info@dg4design.co.uk
47 Long Row, Belper, De56 1DS Mobile 07979 542199