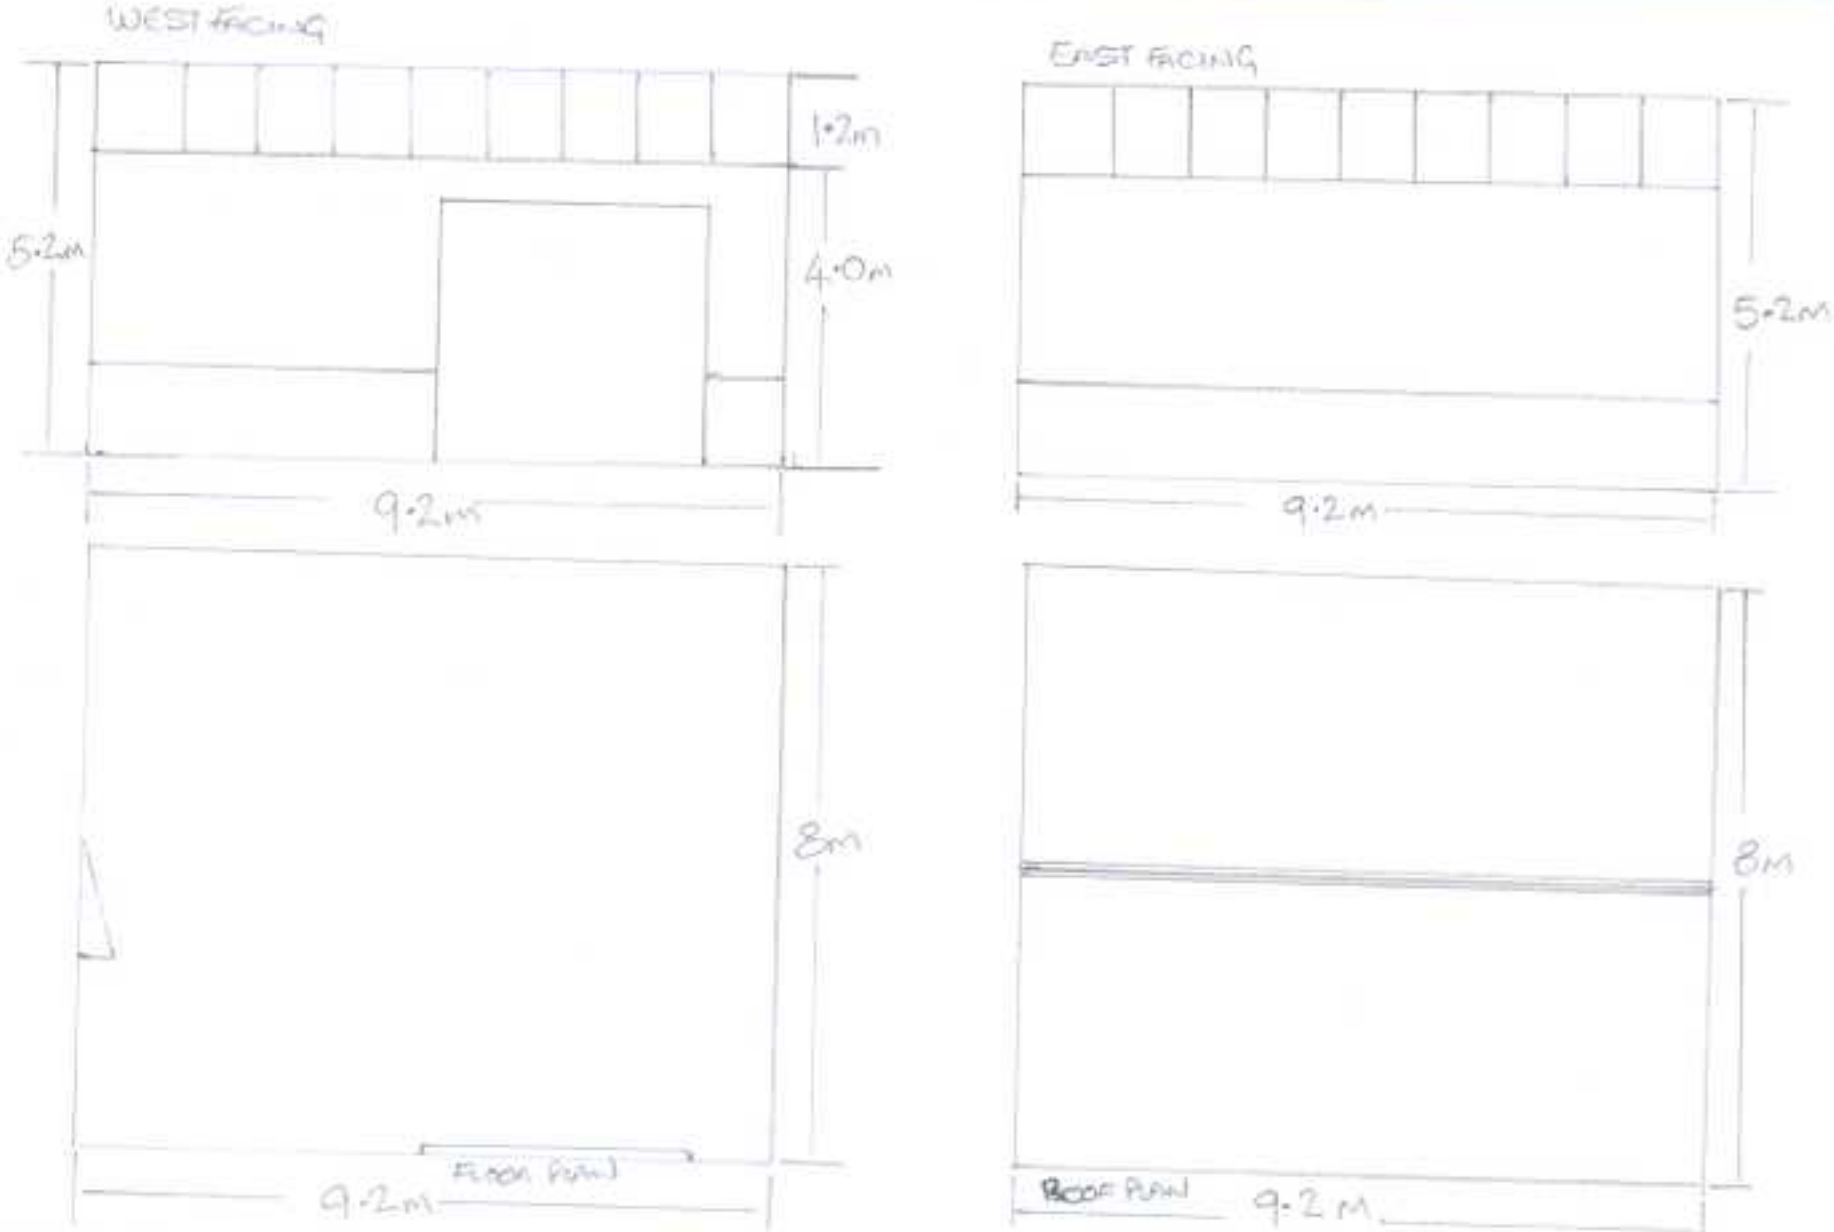

PROPOSED STORAGE BUILDING 77 RIPLEY ROAD HOAGE BELPER DERBYSHIRE, DE56 2HU	SCALE 1:100	MRN GUNBY 77 RIPLEY ROAD HOAGE BELPER DERBYSHIRE DE56 2HU	BUILDING PLAN