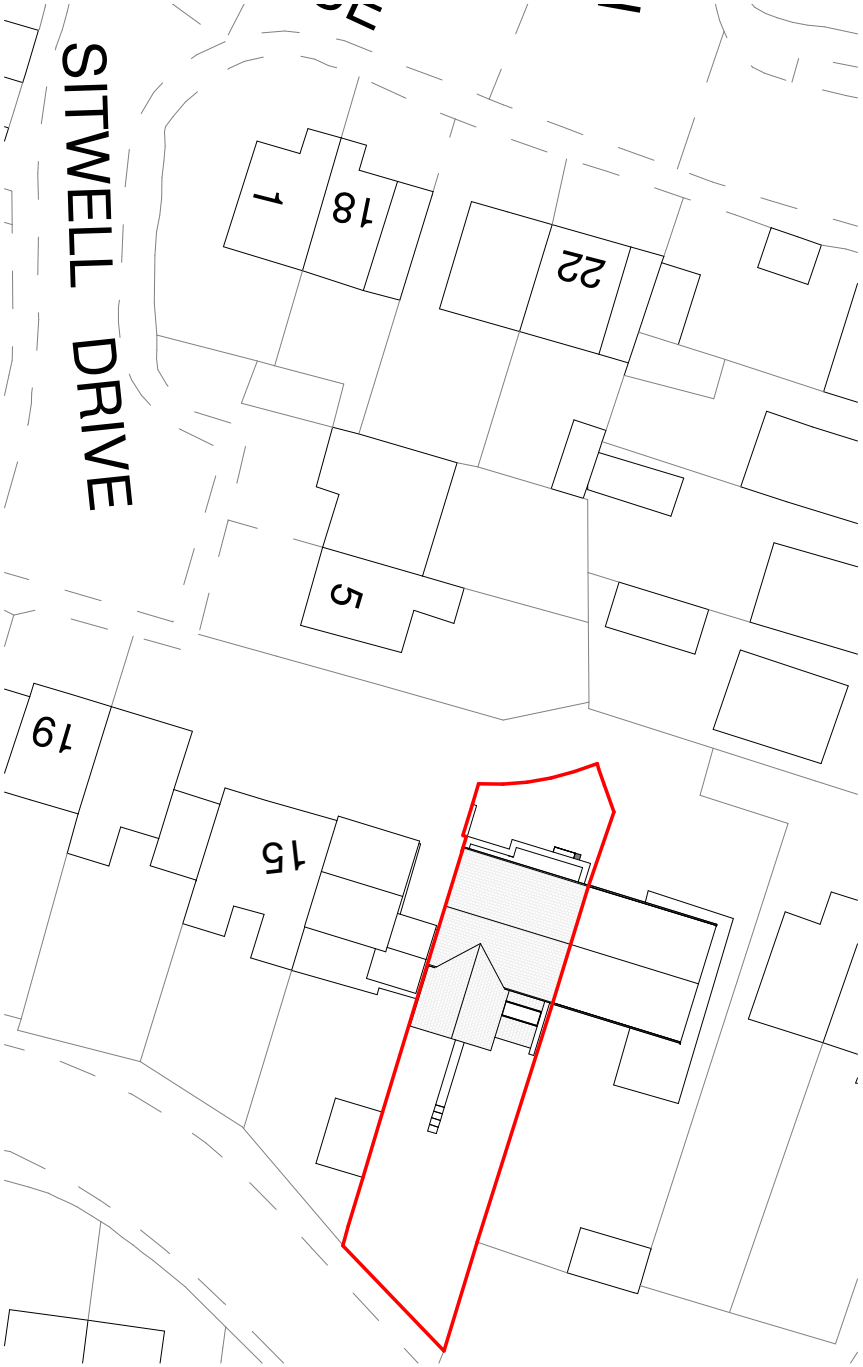

Proposed Block Plan Scale 1 : 500

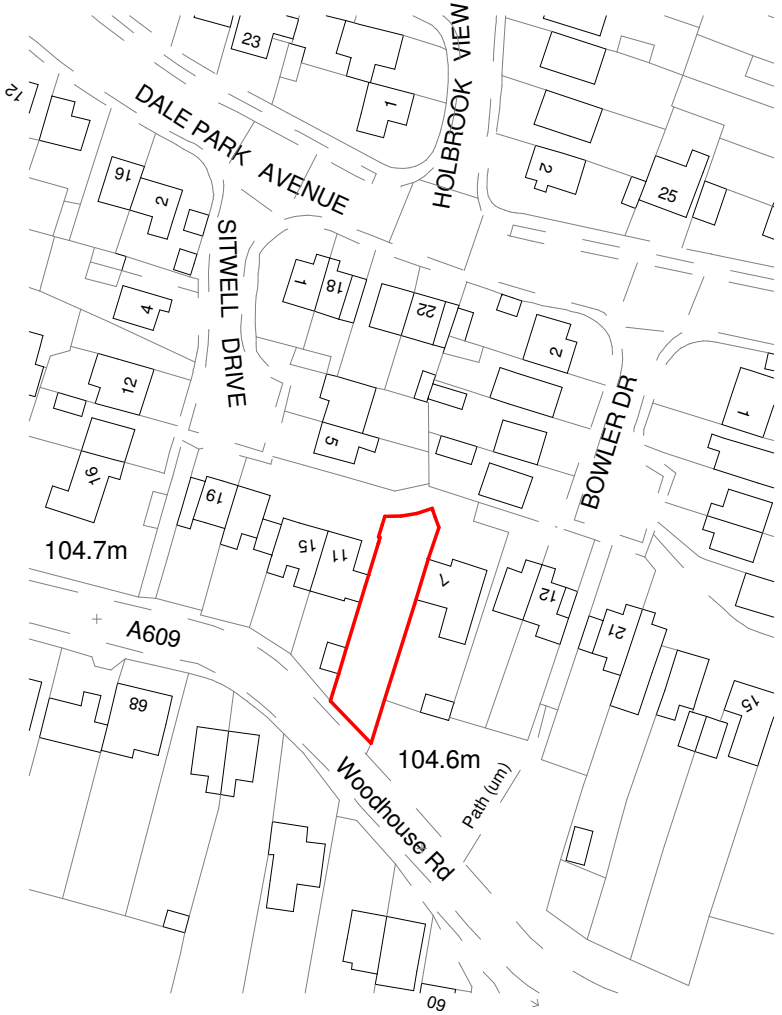

Proposed Location Plan Scale1 : 1250

DO NOT SCALE OFF THIS DRAWING UNLESS USING THE CORRECT PAGE SIZE AND SCALE, AS STATED BELOW.

THIS DRAWING IS BASED ON DIMENSIONAL SURVEY INFORMATION PROVIDED BY OTHERS. THE ARCHITECT CANNOT ACCEPT RESPONSIBILITY FOR THE ACCURACY OF THIS SURVEY INFORMATION

ALL DIMENSIONS ARE SHOWN IN METRIC

THIS DRAWING REMAINS THE COPYRIGHT OF SIMON FOOTE ARCHITECTS

CDM Regulations 2015

Denotes a significant Hazard or difficult to mange procedure. Please refer to 'Designer' Hazard Register for further information regarding mitigation of hazards.

CDM Requirements, require **all** projects to:

- Have workers with the right skills, knowledge, training and experience.
- Contractors providing appropriate supervision instruction and information.
- A written Construction Phase Plan.

N

Rev	Note	Date
C	Large Kitchen sliding door. Wall between bedrooms moved 600mm. First Floor middle window revmoed. WC Reduced to allow for solar panel kit. Front entrance redesign. Glass box bay window added to Living Room.	22/03/21
B	Design amendments. South extension pulled further out by 600mm to allow for external rear access. Layout altered to provide direct visibility through hallway. South window arrangement redefined. Entrance design refined.	22/02/21
A	Layout to clients comments	14/12/20

SIMON FOOTE ARCHITECTS

74 Friar Gate
Derby
DE1 1FN

t: 01332 209178
e: studio@sfarchitects.co.uk
w: www.sfarchitects.co.uk

Project: 9 Sitwell Drive, Kilburn, DE56 0JP

Drawing Title: Proposed Block And Location Plan

Scale	As indicated	AF	SF
Sheet A4		Drawn By	Checked By

Date	Job No.	Drawing No.	Revision
Dec'20	20-685	F03	C