Approx.

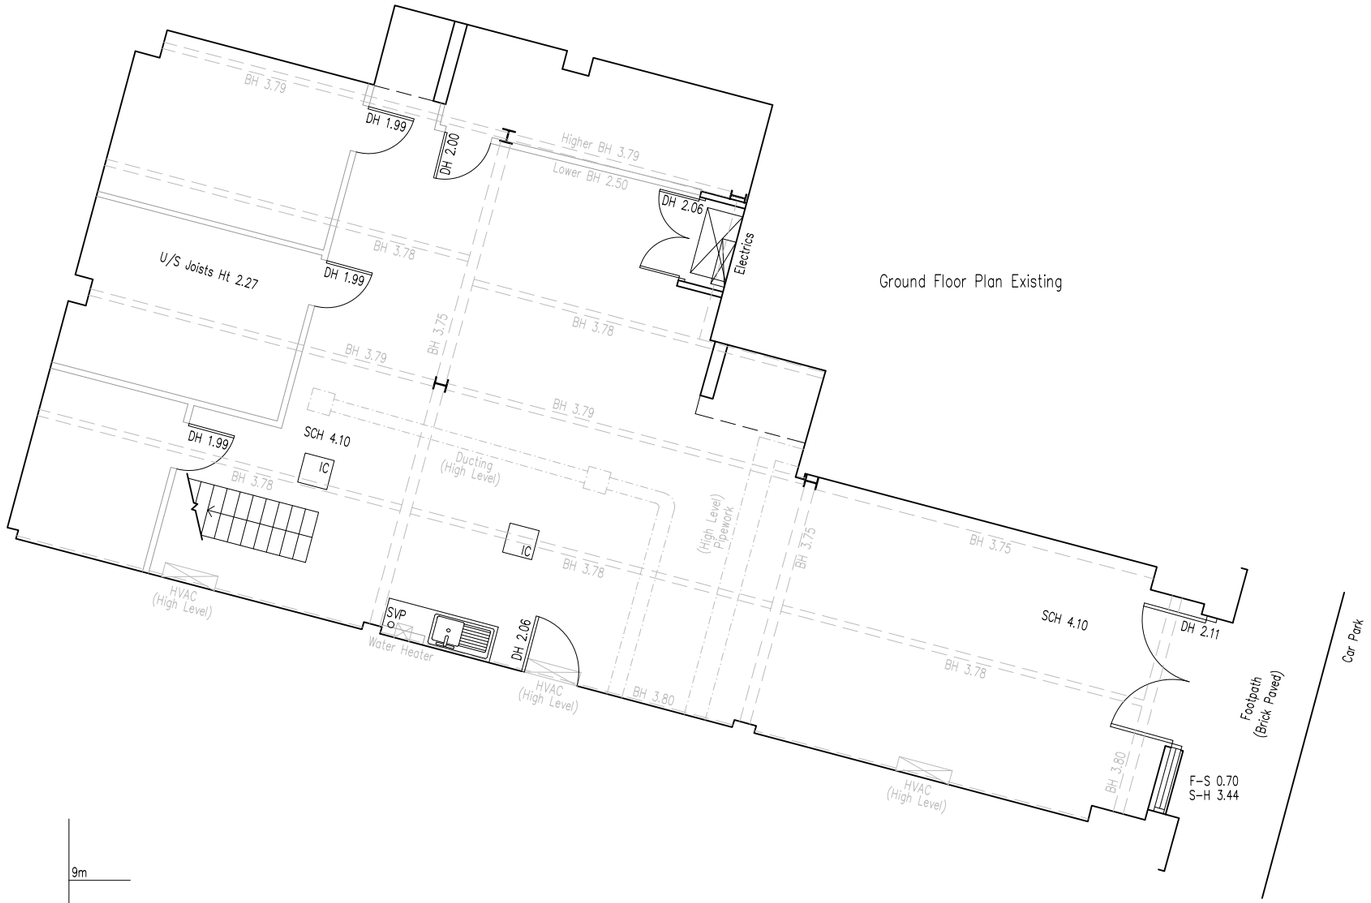

Ground Floor Plan Existing

64.88 Floor Level

+ 50.00 Spot Level

Indicates UP Direction

FCH	False Ceiling Height
SCH	Structural Ceiling Height
F-S	Floor - Sill Height
S-H	Sill - Head Height
DH	Door Height
BH	Beam Height
BLvl	Beam Level
CLvl	Ceiling Level
UTM	Unable to measure

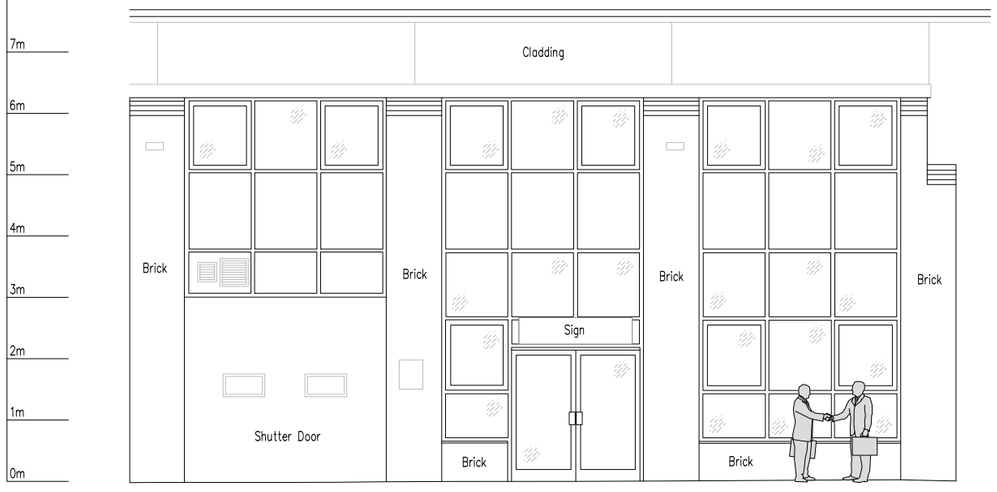

Front Elevation Existing

Scale 1:100 @ A3

0.0 1.0 2.0 3.0m

Original issue	24/03/21		-
	LS	LS	RD
Issue Details	Dwn	Chd	App'd

CDM SURVEYS LTD

Unit E
Fairview Buildings
Heage Road Ind. Est.
Ripley, Derbyshire
DE5 3GH
T: 01332 385780
info@cdmsurveys.com
www.cdmsurveys.com

Client/Project

Ilkeston Property Estates
Block G, Genesis Centre
Alfreton, Derbyshire

Dwg Title

Measured Survey

Existing

Job No. 3466	Dwg No. 200/001	Revision -
Scale 1:100	Date March 2021	Frame Dimensions mm (A3) 400 x 280
Drawn LS	Checked LS	Approved RD