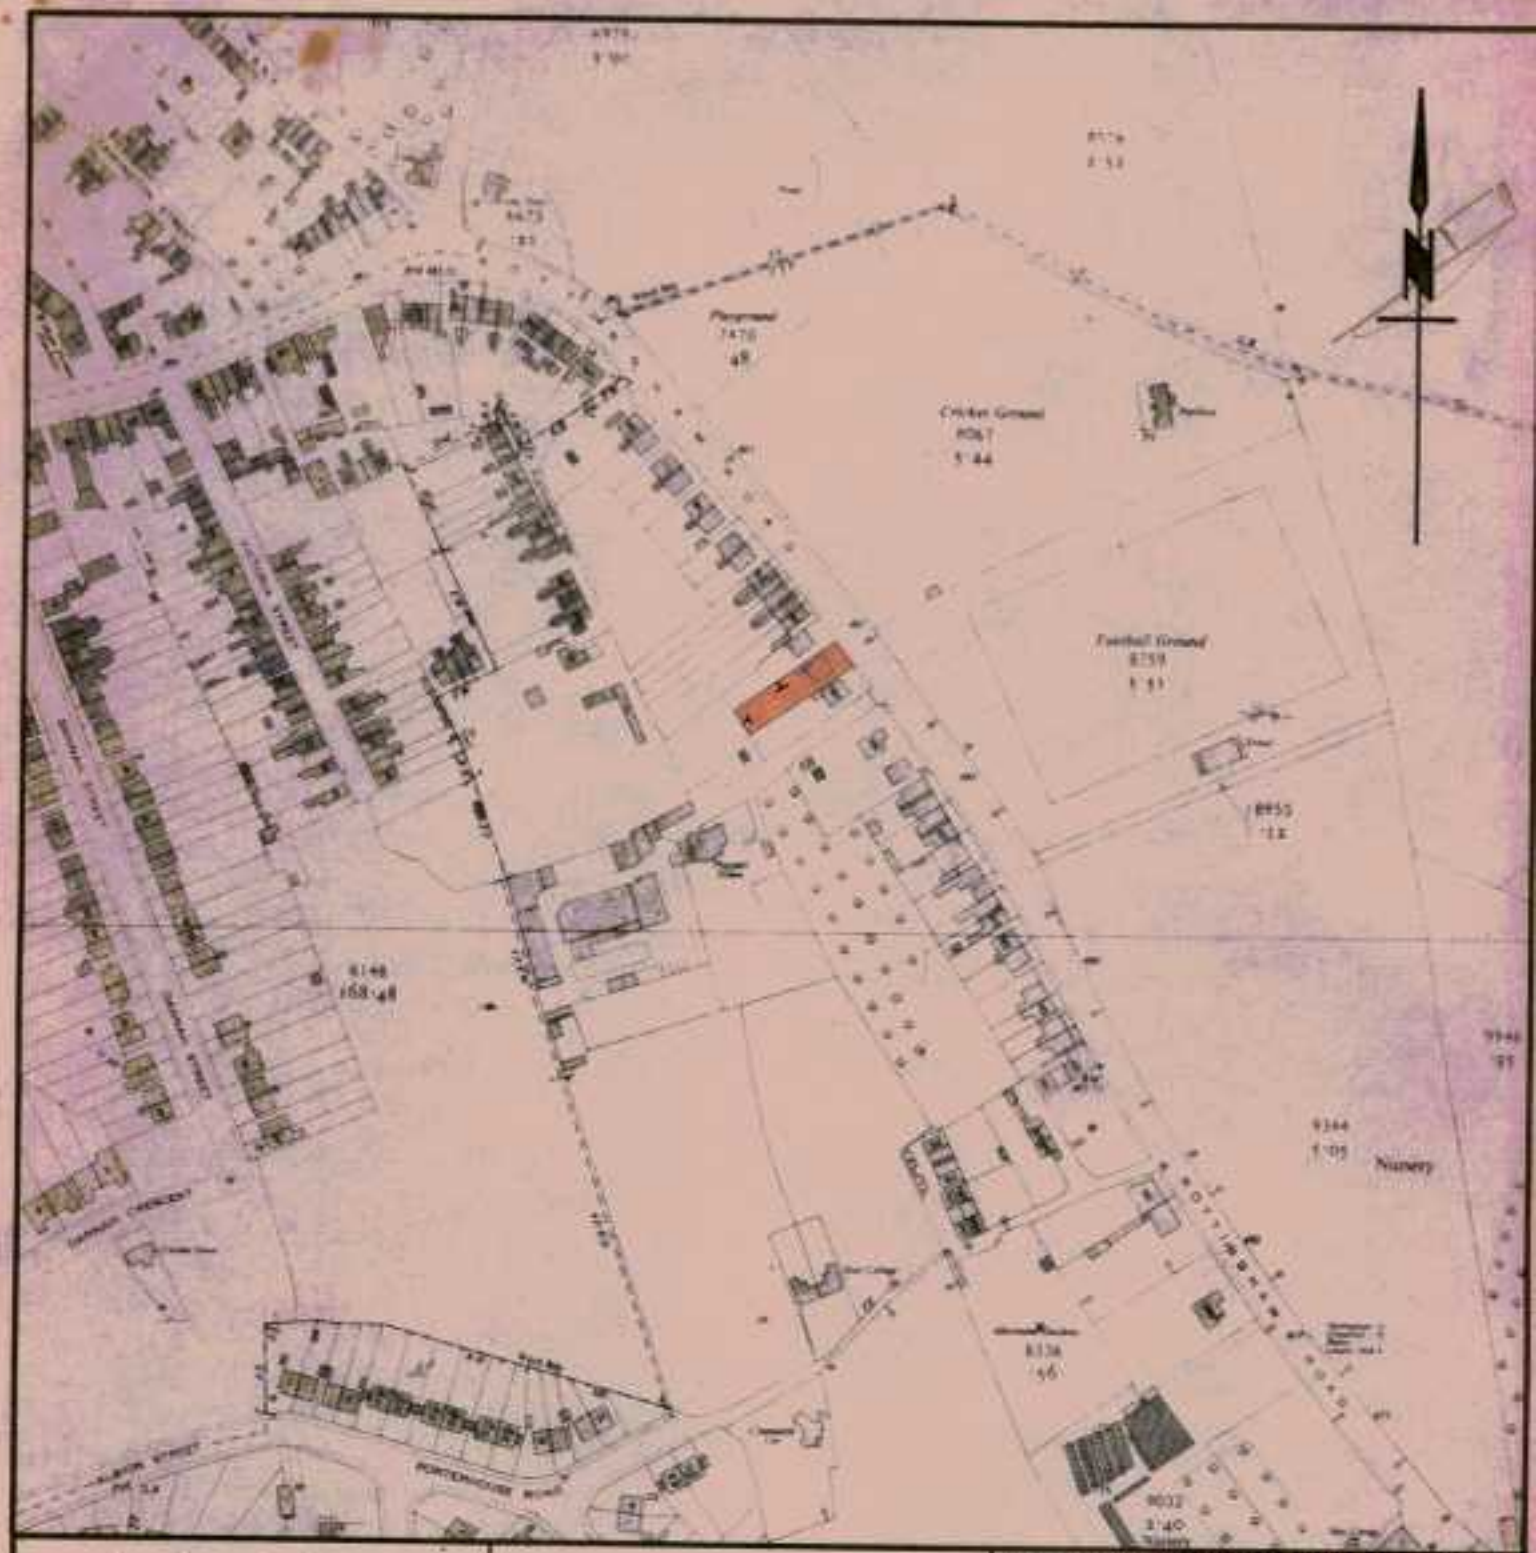

Scale 1 : 2500	188 NOTTINGHAM ROAD RIPLEY	NORTH DERBYSHIRE AREA
O.S. REF. SK. 4050		NATIONAL COAL BOARD
DATE OF TRACING APRIL 30th 1971		ESTATES DEPARTMENT BOLSOVER Nr CHESTERFIELD
DATE OF PRINT 22 JUN 1971		E. 52.