LOCATION PLAN.

DWG. NO. 001 SCALE. 1:1250

UK Planning Maps

01856 898 022
www.UKPlanningMaps.com





Produced on 17 February 2021 from the Ordnance Survey National Geographic Database and incorporating surveyed revision available at this date.
This map shows the area bounded by 431589 347216,431731 347216,431731 347358,431589 347358,431589 347216
Reproduction in whole or part is prohibited without the prior permission of Ordnance Survey.
Crown copyright 2021. Supplied by copla ltd trading as UKPlanningMaps.com a licensed Ordnance Survey partner (100054135).
Data licence expires 17 February 2022. Unique plan reference: v2c/577002/781983

10 0 10 20 30 40 50

COPYRIGHT ©
This drawing is copyright and issued to you in confidence. It must not be copied, used or disclosed, in whole or in part, to third parties without our written permission. It remains the property of JERVIS DESIGN LIMITED, Registered office: Suite 10, Chester Court, Alfreton Rd, Derby DE21 4AB. Company registration number: 12978017, and must be returned on request.
DIMENSIONS NOTE:
All dimensions are in millimetres unless stated otherwise. If in doubt ask. Do not scale from this drawing.
SURVEY NOTE:
Drawing based on inherited information. All dimensions and levels to be checked prior to any work commencing on site.
GENERAL NOTES:
1. Any changes to the drawn drawing during construction should be recorded and reported to JERVIS DESIGN LIMITED immediately.
2. All works by the contractor must be carried out in a way such that all requirements under the heath and safety at work act are satisfied.
3. All work to be carried out in compliance with the requirements of the relevant statutory authorities and regulations.

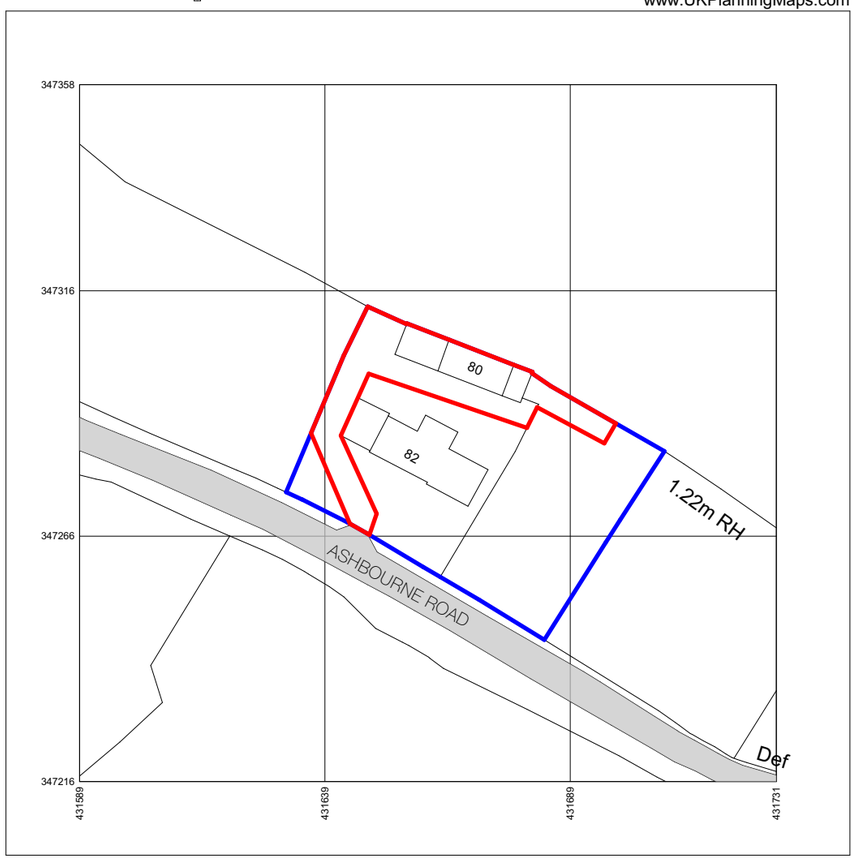

NORTH POINT

0m 10 20 30 40

SCALE 1:1250

KEY:

APPLICATION BOUNDARY

OWNERSHIP

Rev.	By.	Date.	Description.
-	-	00/00/00	-

Jervis DESIGN

01332 505238
jervisdesign.com

CLIENT.

Matt Bownes

PROJECT.

Hilltop Farm, 80 Ashbourne Road, Cowers Lane, Belper, DE56 2LF

DRAWING TITLE.

LOCATION PLAN

DATE PUBLISHED.	SHEET SIZE.	DRAWN BY.	SCALE.
31/03/2021	A3	PJ	1:1250

STATUS.

PLANNING

PROJECT NUMBER_DRAWING ID_REVISION.

2100_001