Scale 1:50

0 1 2 3 4 5

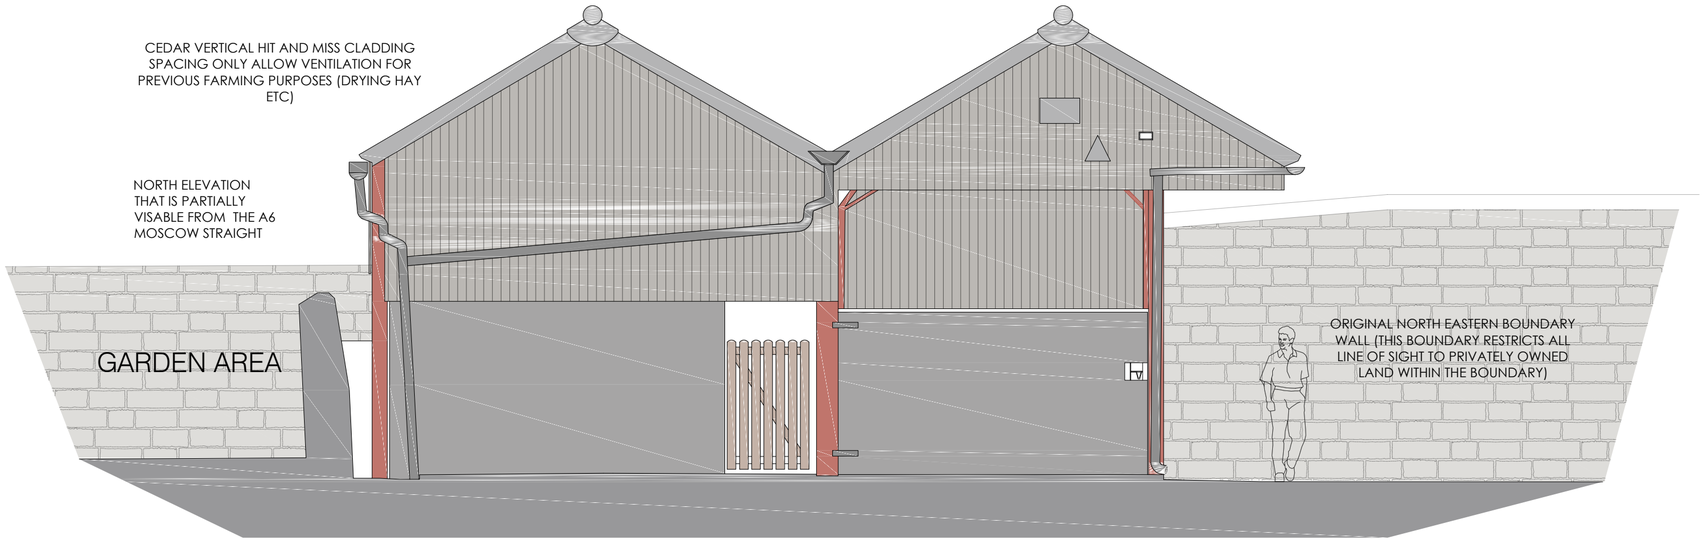

Datum 56.00m

NORTH ELEVATION Elevation 4

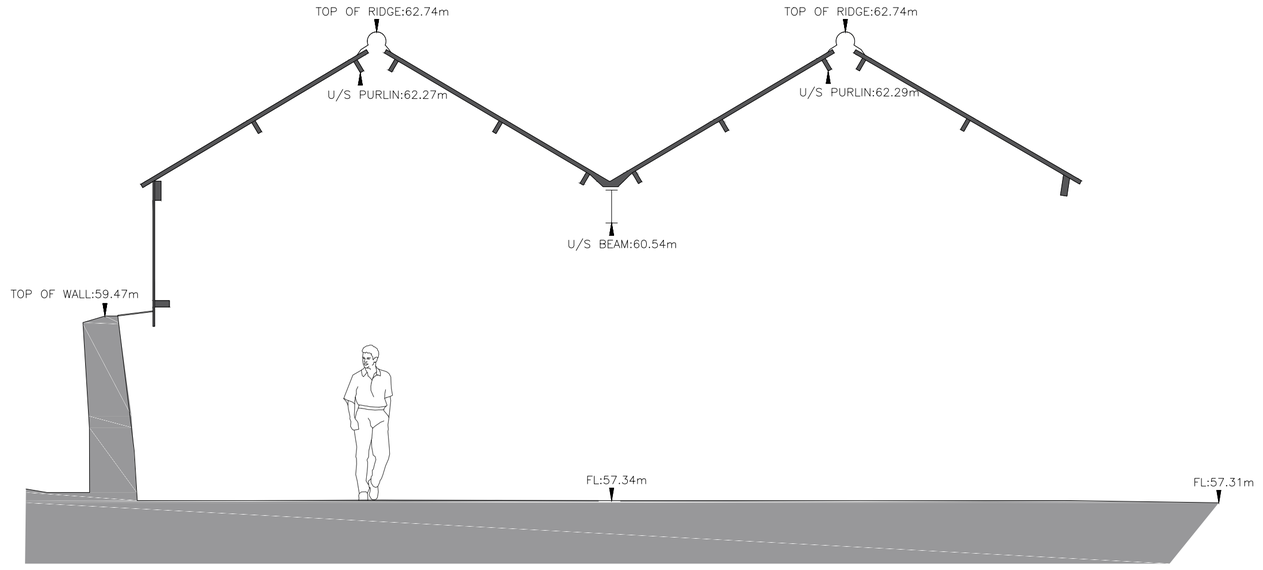

Datum 56.00m

Section A–A



Scale 1:200

0 5 10 20

S.G ARCHITECTURAL DESIGN
Tel: 07817034426. sgarchitecturaldesign@gmail.com.
www.sgarchitecturaldesign.com

MOSCOW MILL HOUSE

05 - EXISTING SECTION A-A & ELEVATION 4

SG PROJECT NO	PAPER SIZE	DRAWN BY
190	A2	SG

REVISION: PLANNING

SCALES: 1:50 elevations 1:200 plan

Drawing measurements shall not be obtained by scaling. Verify all dimensions prior to construction. Immediately report any discrepancies on this document to SG ARCHITECTURAL DESIGN.

REV.	DESCRIPTION	DATE	BY	CHK'D
P1	FIRST ISSUE	28-03-21	SG	SG