S.G ARCHITECTURAL DESIGN
Tel: 07817034426. sgarchitecturaldesign@gmail.com.
www.sgarchitecturaldesign.com

MOSCOW MILL HOUSE

06 - PROPOSED ELEVATIONS & IMAGES

SG PROJECT NO.	PAPER SIZE	DRAWN BY
182	A1	SG

REVISION: PLANNING

SCALES: 1:50

Drawing measurements shall not be obtained by scaling. Verify all dimensions prior to construction. Immediately report any discrepancies on this document to SG ARCHITECTURAL DESIGN.

REV.	DESCRIPTION	DATE	BY	CHK'D
P1	FIRST ISSUE	28-03-21	SG	SG
P2	REV 1 - SIDE GLAZING RETURN AND SIDE WINDOW TO INCREASE SUNLIGHT TO OFFICE AREA	30-03-21	SG	SG

Scale 1:50

0 1 2 3 4 5

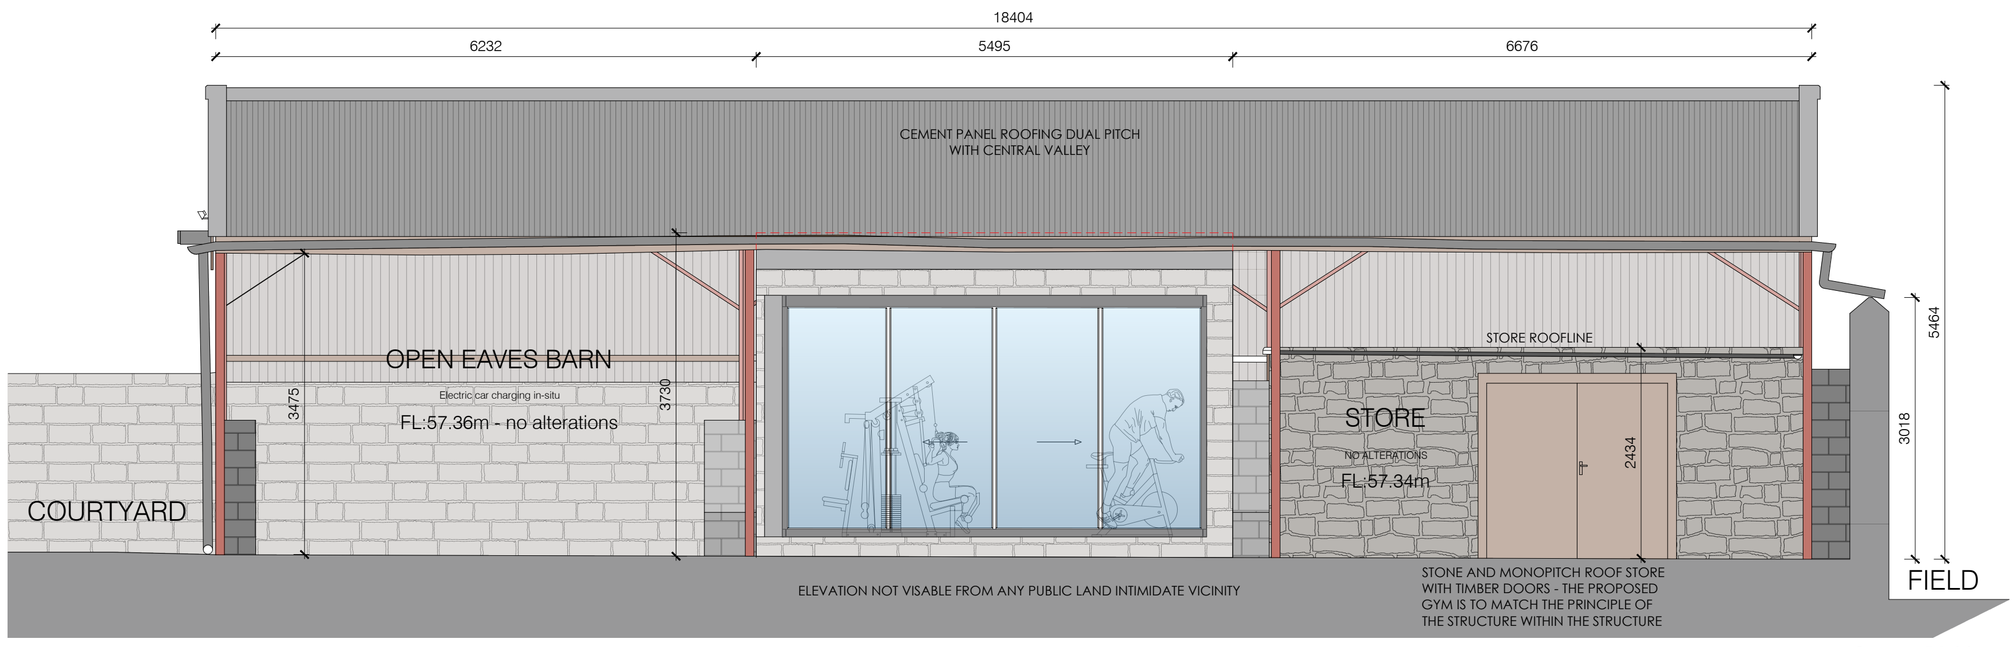

Datum 56.00m

Elevation 1

ELEVATION 1 IS THE ONLY ELEVATION TO BE EFFECTED (ELEVATION NOT VISABLE FROM ANY PUBLIC LAND INTIMIDATE VICINITY)



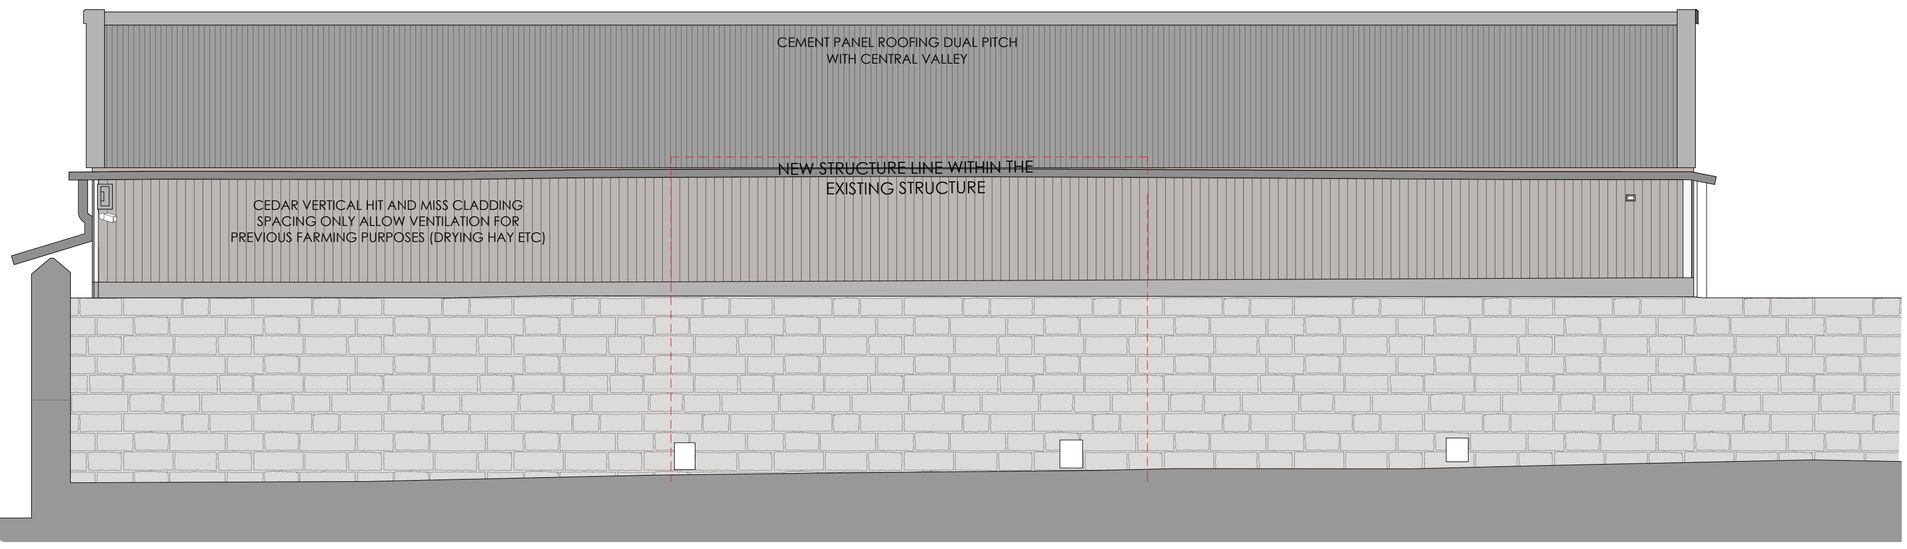

Datum 56.00m

NORTH ELEVATION Elevation 3

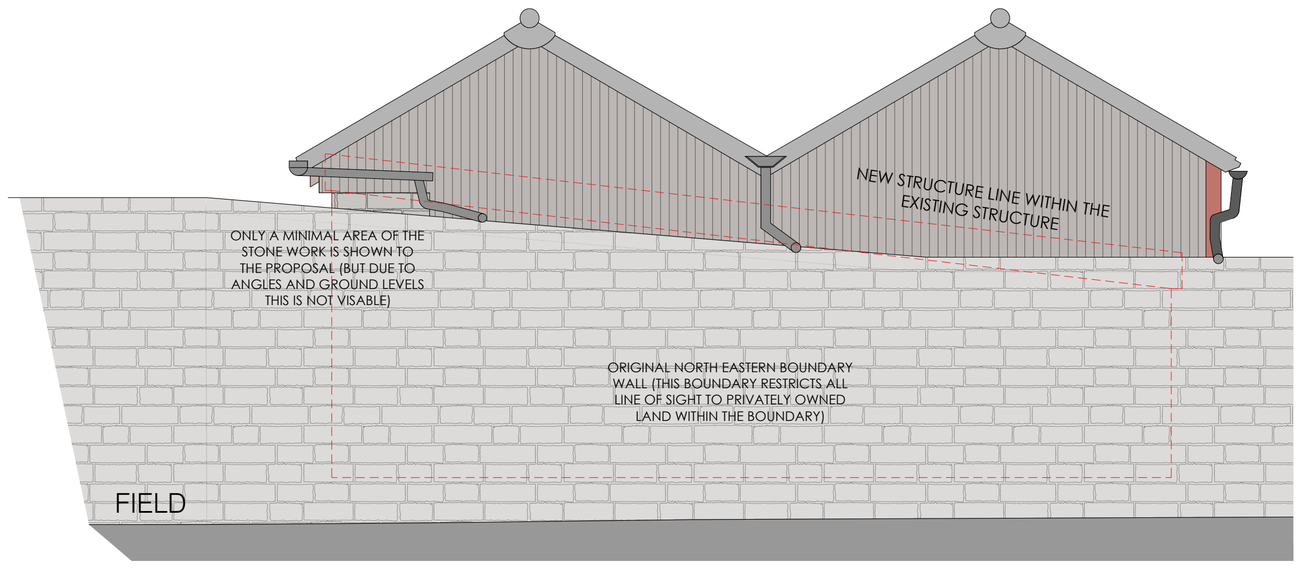

Datum 56.00m

Elevation 2

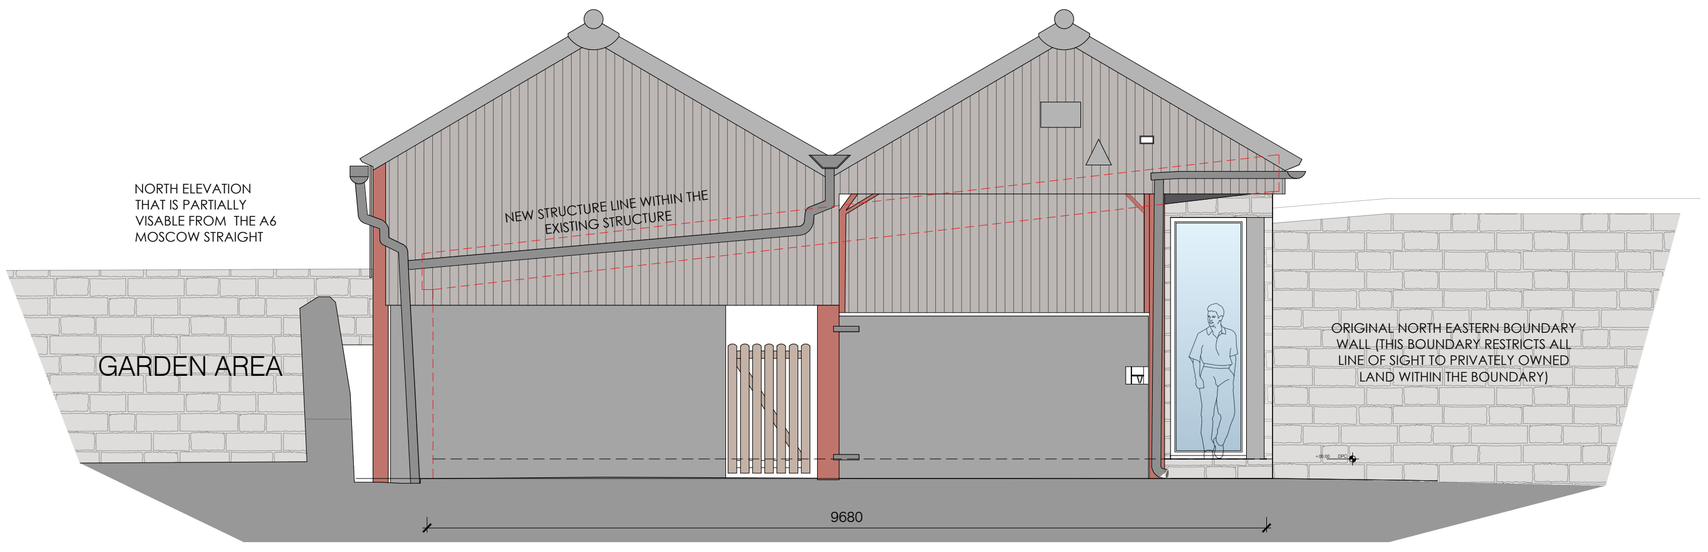

Datum 56.00m

NORTH ELEVATION Elevation 4



