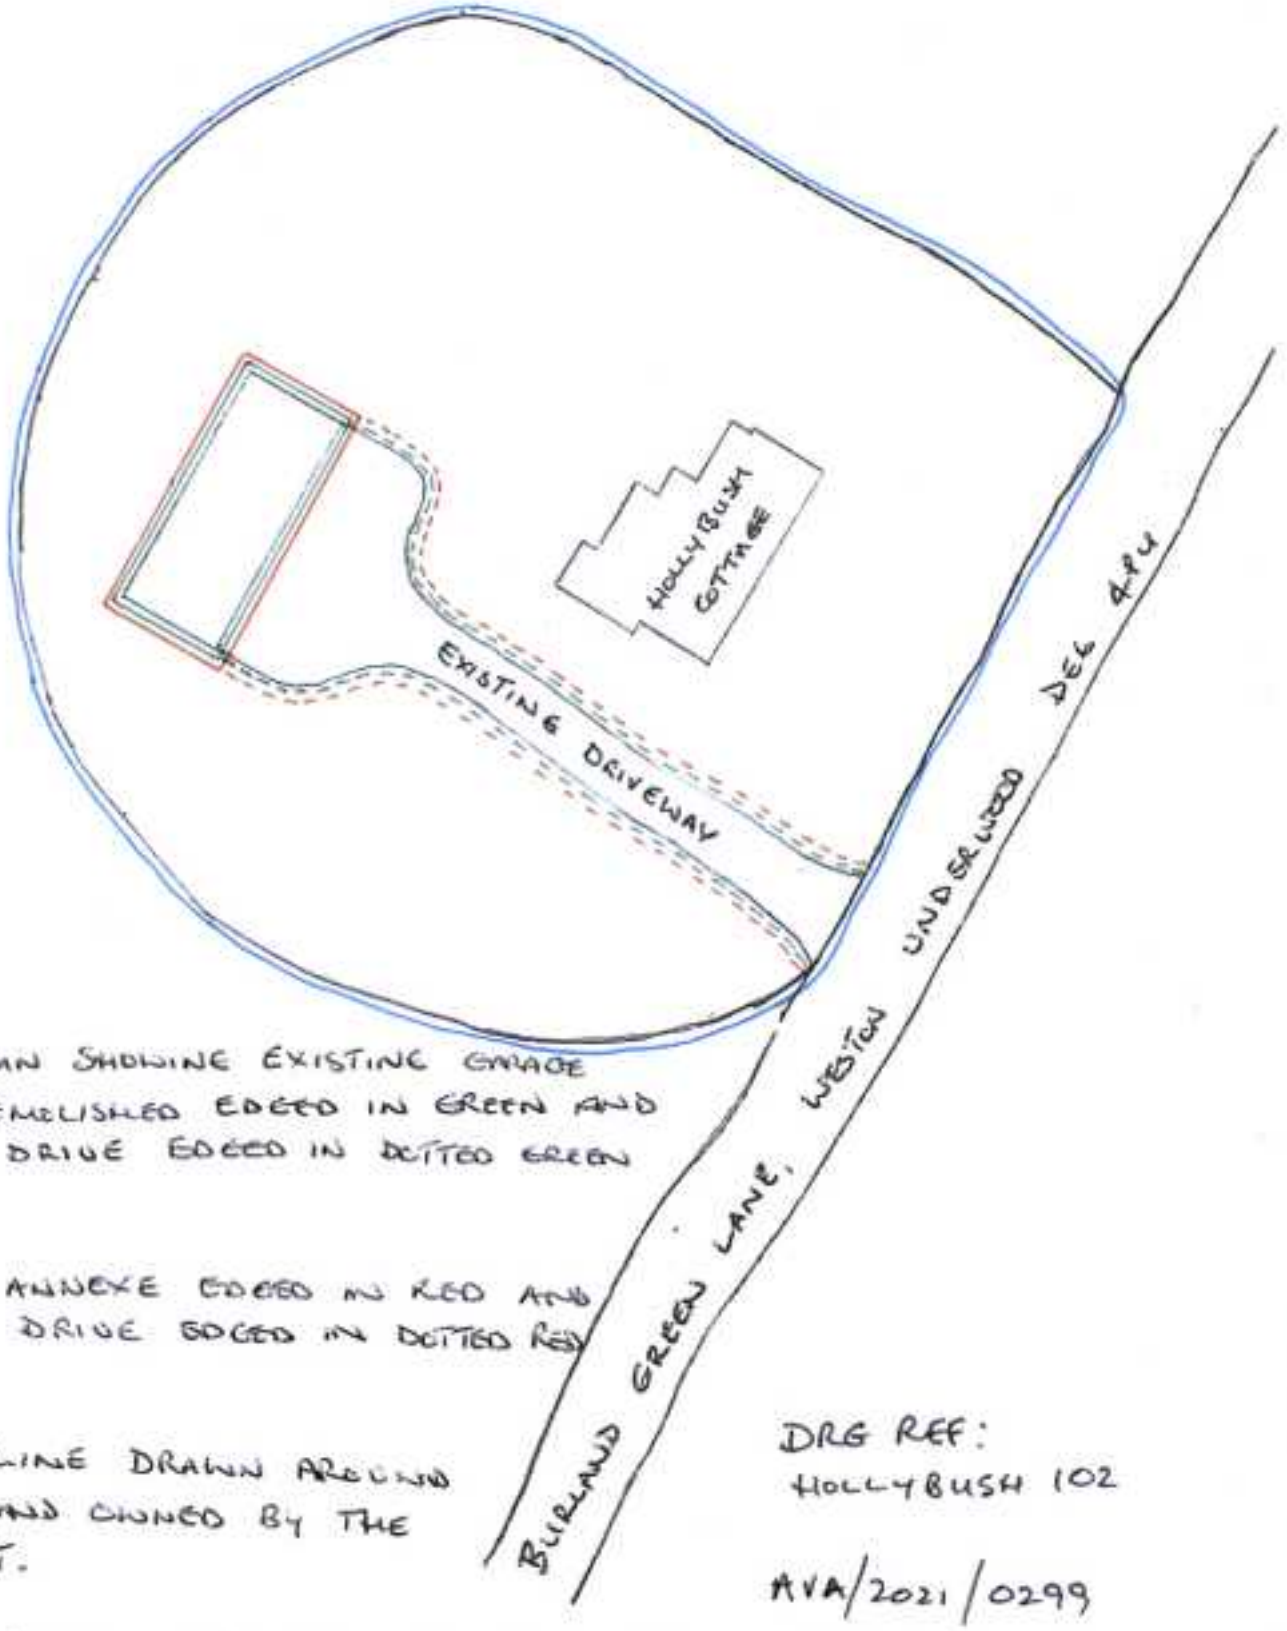



BLOCK PLAN SHOWING EXISTING GARAGE TO BE DEMOLISHED EDGED IN GREEN AND EXISTING DRIVE EDGED IN DOTTED GREEN

AND

PROPOSED ANNEXE EDGED IN RED AND EXISTING DRIVE EDGED IN DOTTED RED

AND

A BLUE LINE DRAWN AROUND OTHER LAND OWNED BY THE APPLICANT.

DRG REF:
HOLLYBUSH 102

AVA/2021/0299

**Hollybush Cottage, Burland Green Lane, Weston Underwood. DE6 4PU**

**Scale: 1:500**

**Metres**

0 5 10 15 20 25 30 35 40 45 50

N