

NORTH, SOUTH, EAST + WEST ELEVATIONS OF PROPOSED ANNEXE - DRG REF: HOLLY BUSH 103

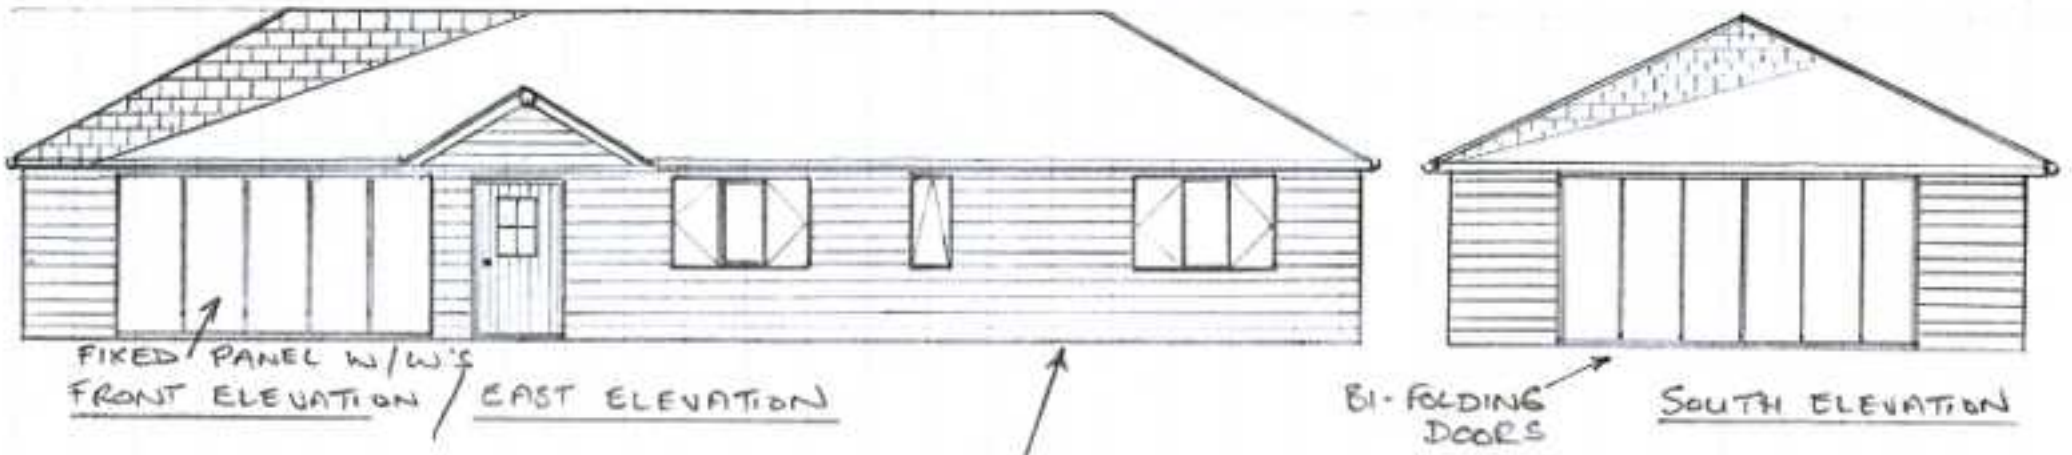

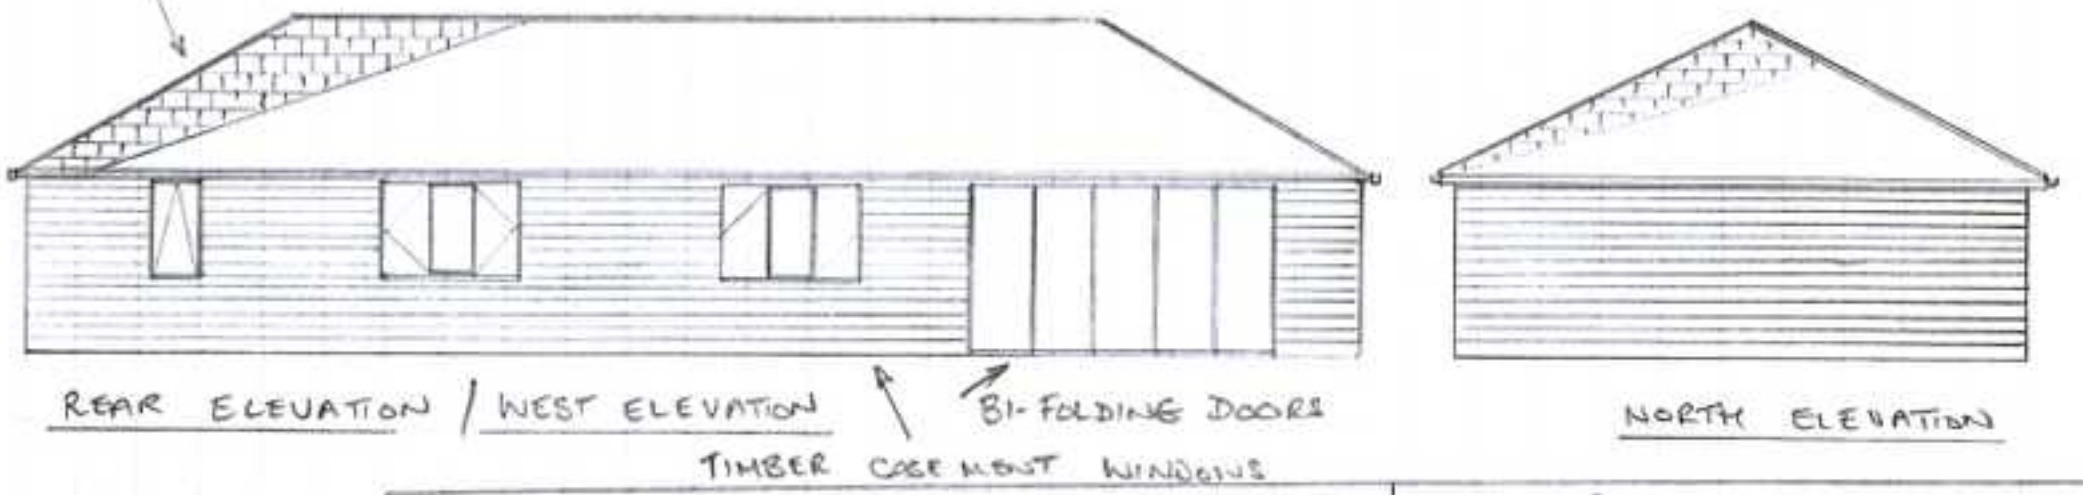

SCALE:- 1:100

REF: AVA/2021/0299

APPLICANT: V. RAINSFORD
HOLLY BUSH COTTAGE
BURLAND GREEN LANE
WESTON UNDERWOOD
DE6 4PH

PROPOSED DEMOLITION OF EXISTING TRIPLE GARAGE + STABLE BLOCK + ERECTION OF ANNEXE FOR ANCILLARY ACCOMMODATION