
DRG REF: HOLLY BUSH 105 AVA/2021/0299

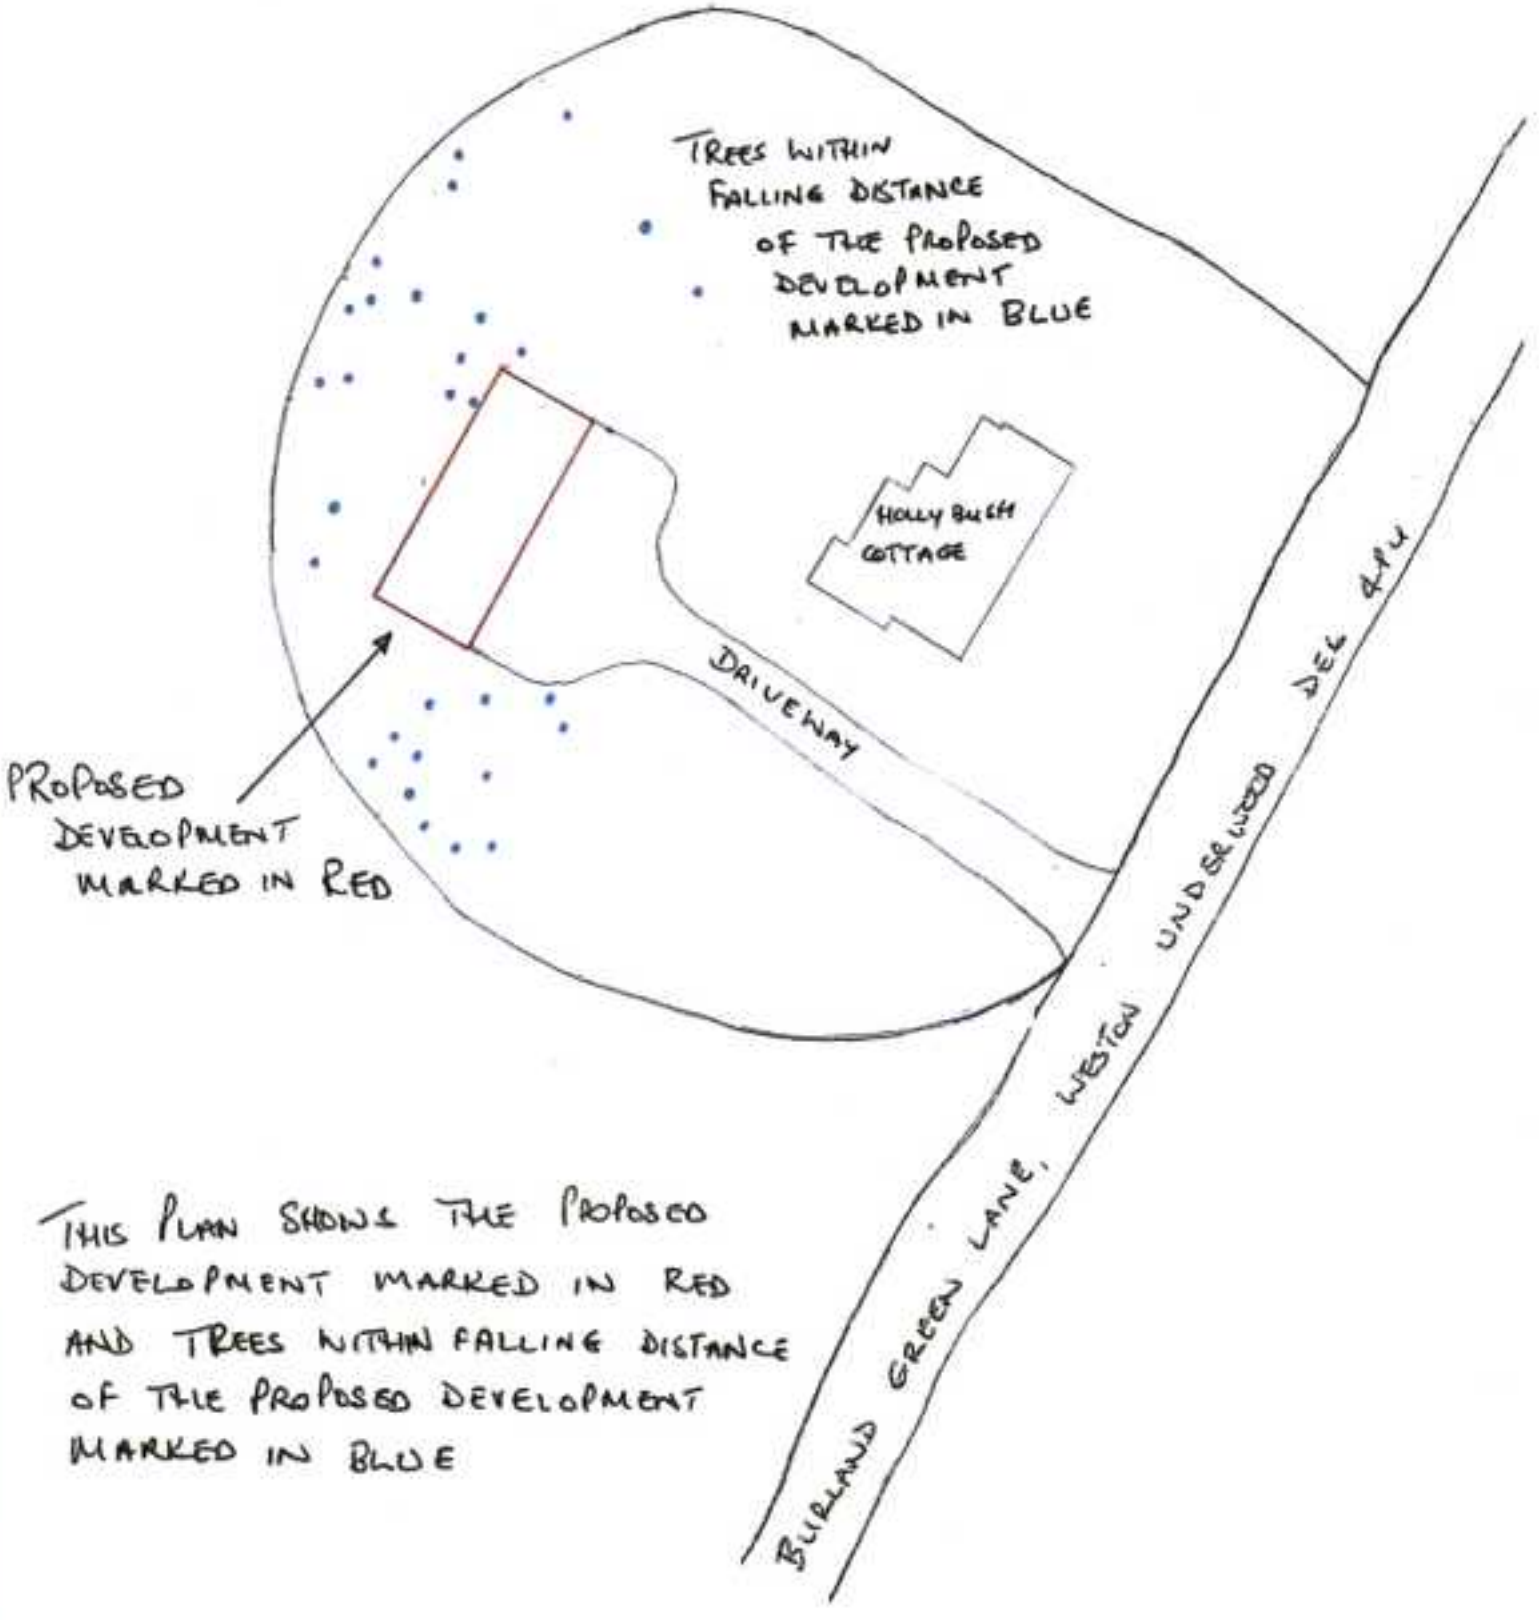

THIS PLAN SHOWS THE PROPOSED DEVELOPMENT MARKED IN RED AND TREES WITHIN FALLING DISTANCE OF THE PROPOSED DEVELOPMENT MARKED IN BLUE

Hollybush Cottage, Burland Green Lane, Weston Underwood. DE6 4PU

Scale: 1:500 **Metres**

0 5 10 15 20 25 30 35 40 45 50

N