
DRG REF: HOLLY BUSH 106 AVA/2021/0299

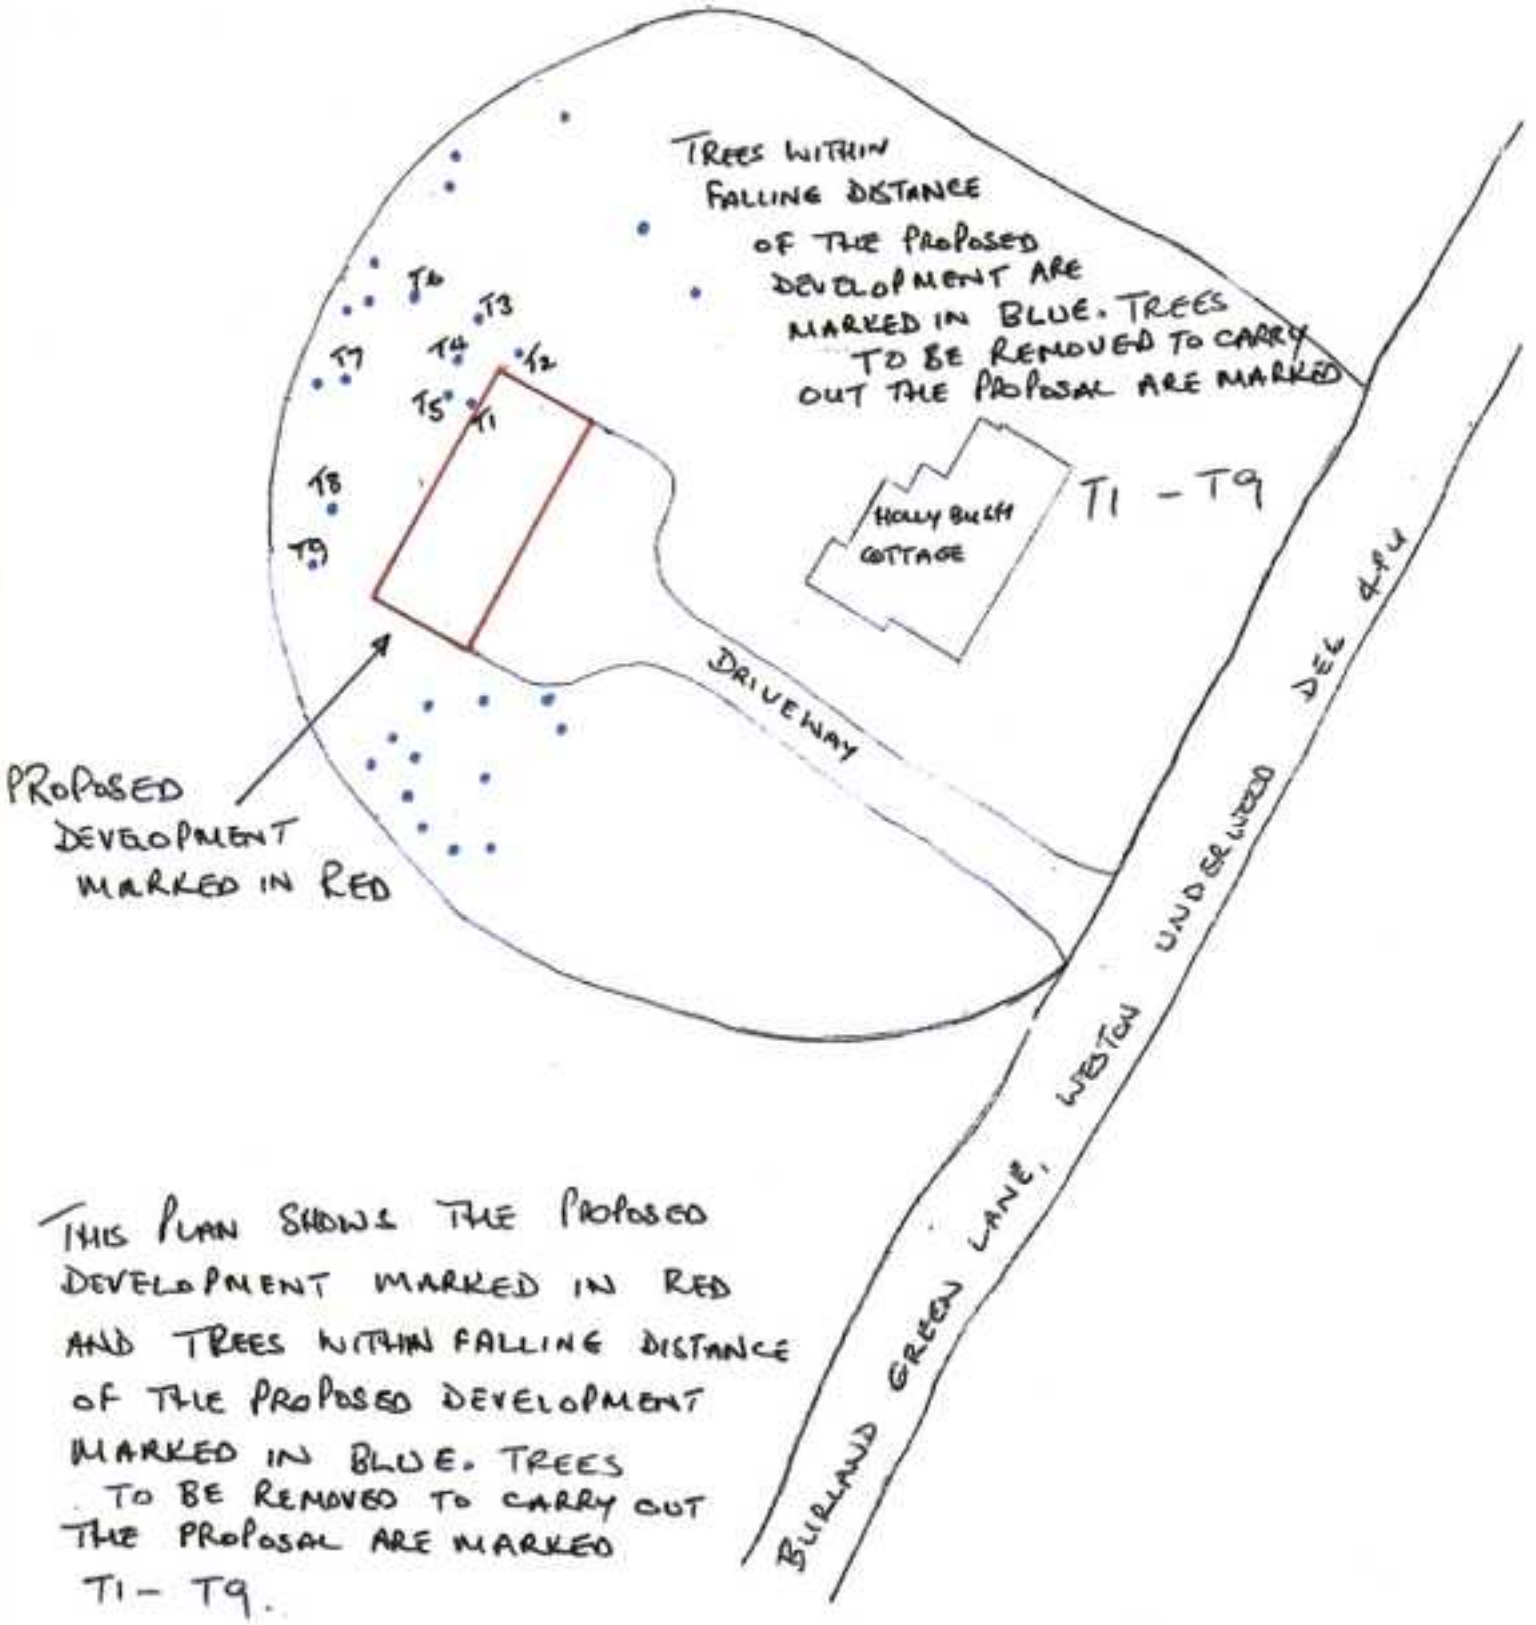

THIS PLAN SHOWS THE PROPOSED DEVELOPMENT MARKED IN RED AND TREES WITHIN FALLING DISTANCE OF THE PROPOSED DEVELOPMENT MARKED IN BLUE. TREES TO BE REMOVED TO CARRY OUT THE PROPOSAL ARE MARKED T1 - T9.

Hollybush Cottage, Burland Green Lane, Weston Underwood. DE6 4PU

Scale: 1:500

Metres

0 5 10 15 20 25 30 35 40 45 50

N