Tambers Pharmacy Site Plan

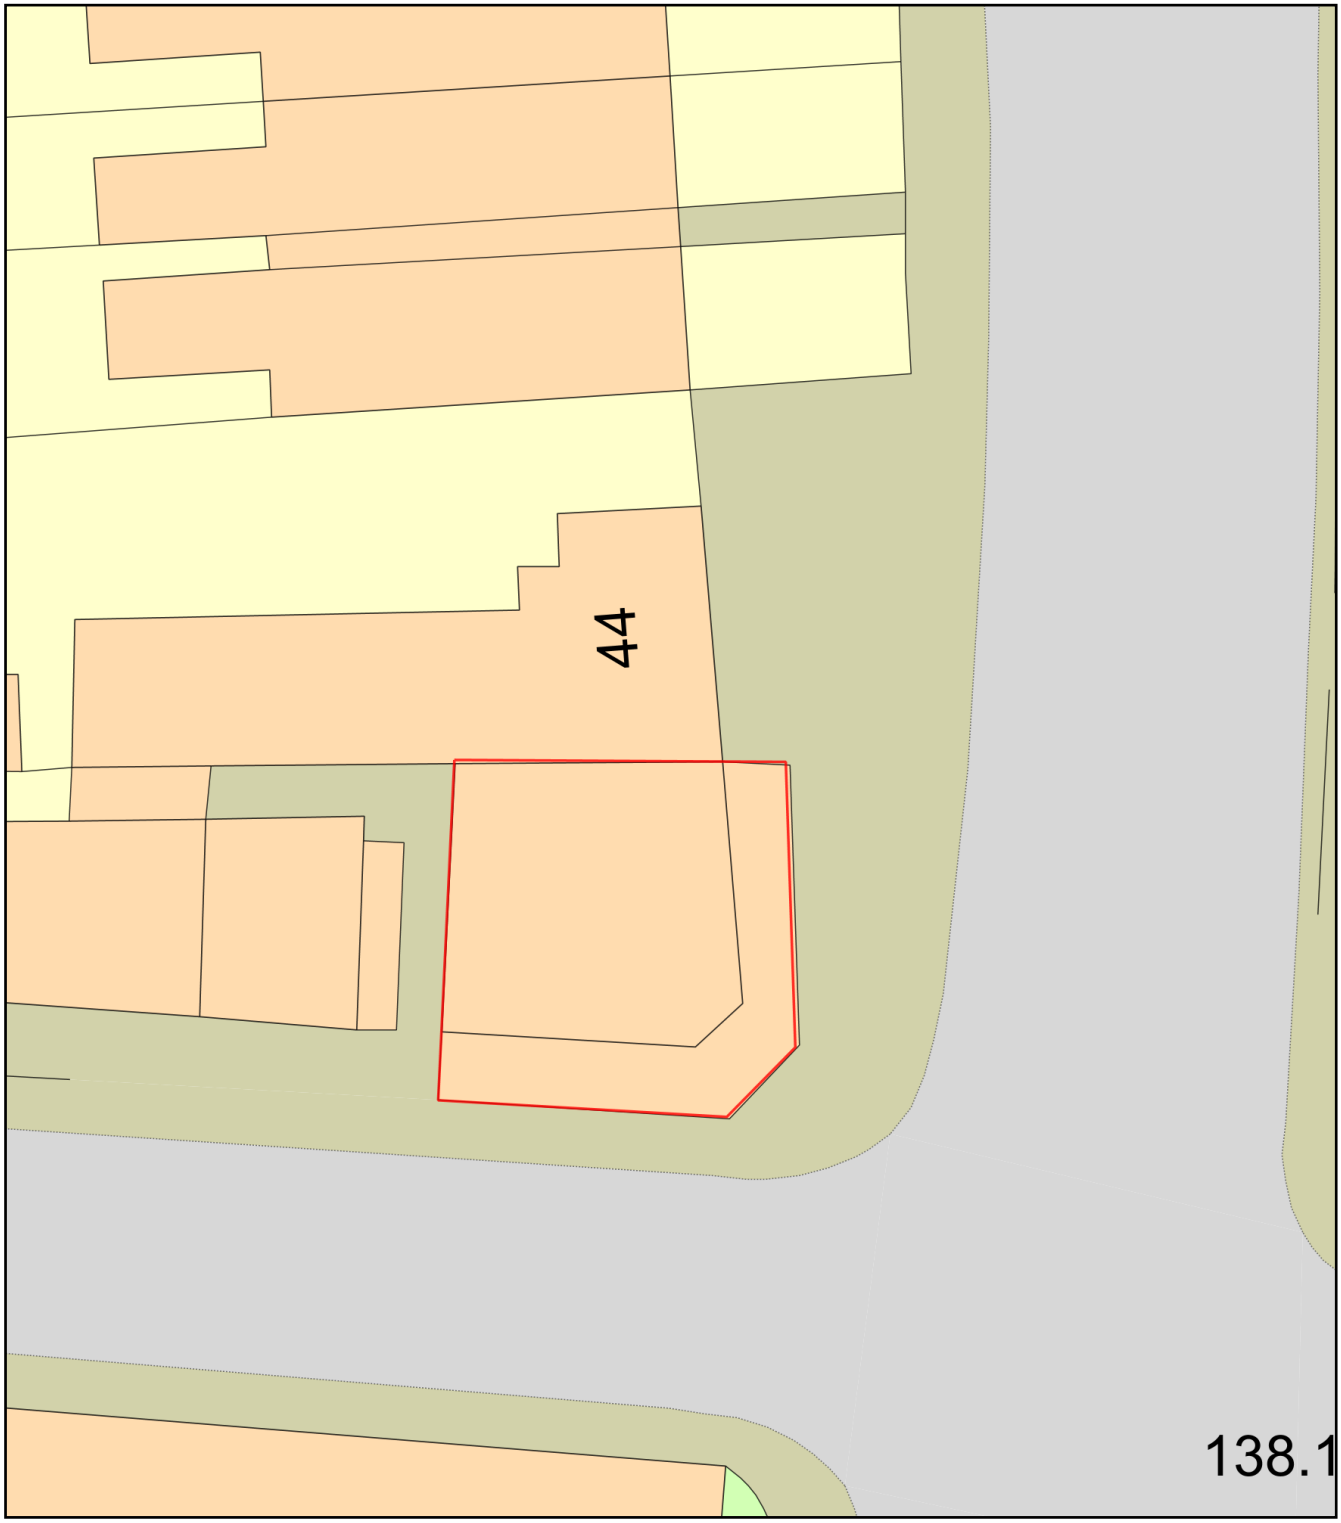

0 10
Metres

N

ReQuestaPlan

Plan Produced for:	Amber Valley Planning
Date Produced:	04 Apr 2021
Plan Reference Number:	TQRQM21094140936505
Scale:	1:200 @ A4

© Crown copyright and database rights 2021 OS 100042766