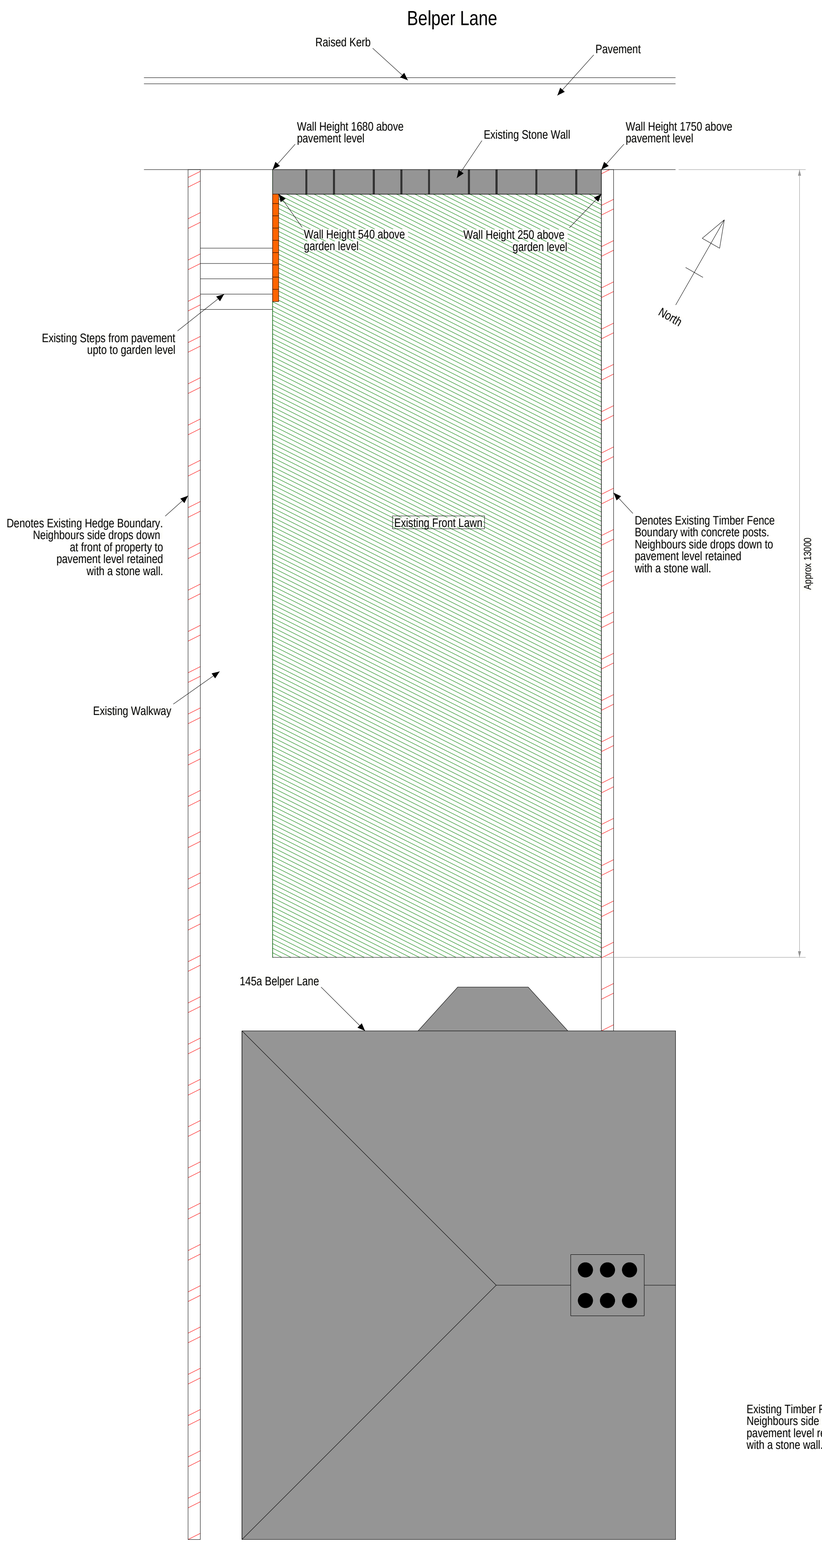

Existing Plan View

Existing Timber Fence Boundary
Neighbours side drops down to
pavement level retained
with a stone wall.

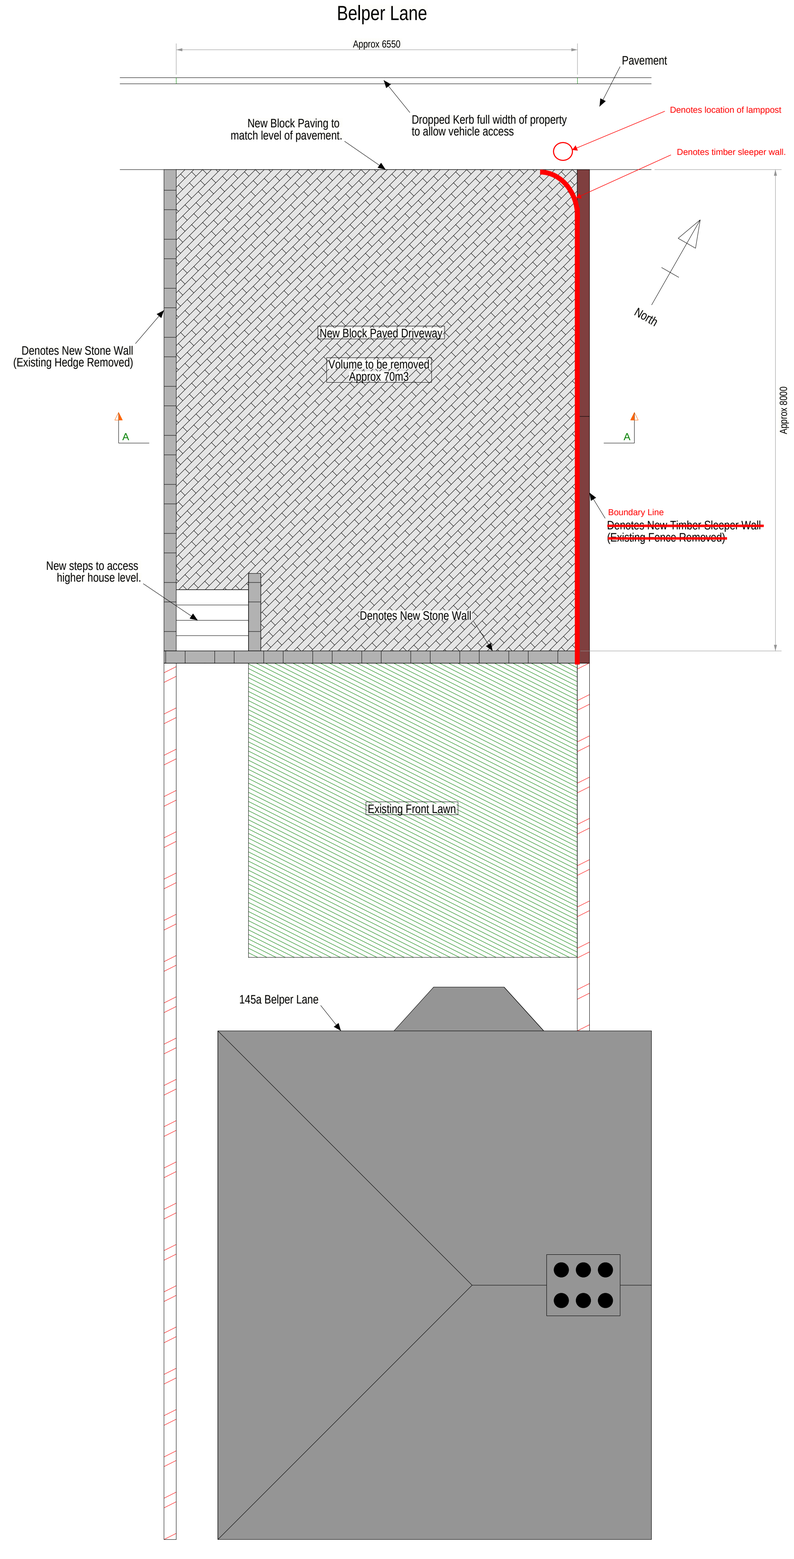

Proposed Plan View

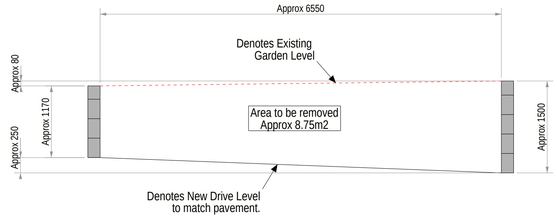

Section A-A

REV MARK	REVISION DESCRIPTION	REVISION DATE
P1	Issued for Planning Approval	25.02.2021

DRAWING TITLE	Existing and Proposed Layout				
CONTRACT	145a Belper Lane, Belper, Derbyshire. DE56 2UH				
DRAWN BY	DN	**CHECKED BY**	JR	**ISSUE DATE**	16.02.2021
CONTRACT NO	JR001			**SCALE**	1:50
DRAWING No	Belper Lane/A1/GA001			**REVISION No.**	P1

Tekla Structures