rev.	revision	date
.	.	.

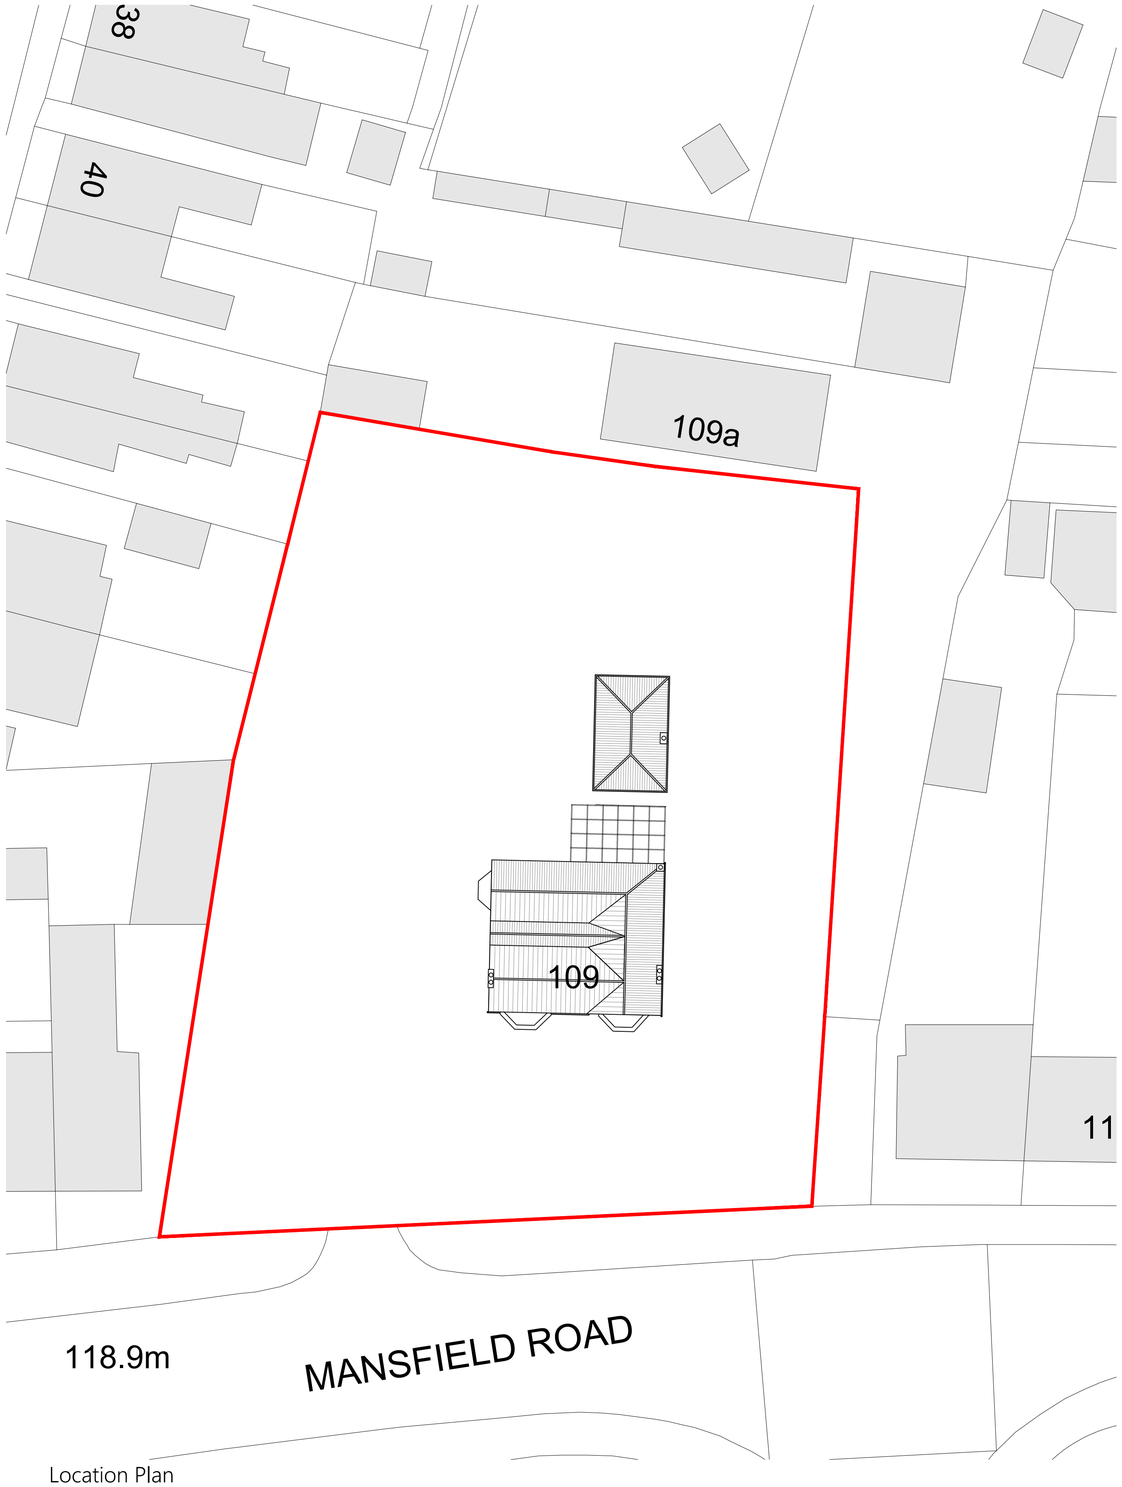

Location Plan
Scale 1:200

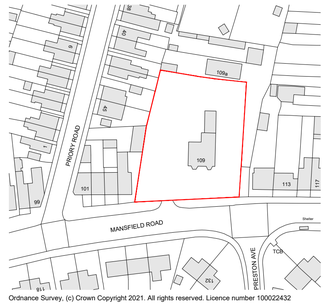

Ordnance Survey, (c) Crown Copyright 2021. All rights reserved. Licence number 100022432

Location Plan
Scale 1:1250

N

Scale Bar 1:200

0 10m 20m
4m 8m 12m 16m

Scale Bar 1:1250

0 62.5m 125m
25m 50m 75m 100m

STATUS
For Planning

Wilson Architects Ltd.
Sparkhouse, Ropewalk, Lincoln, LN6 7DQ
01522 837232
info@wilsonarchitects.co.uk
www.wilsonarchitects.co.uk
Registered company no: 11600041 VAT Registration no: 328680578

CLIENT
CIMA Care Services

PROJECT
Proposed works to 109 Mansfield Road, Alfreton

TITLE
Site Location Plan

SCALE	DRAWN BY
1:200, 1:1250 @ A1	JP

DRAWING NUMBER	REV
21,006-P-001	.