N

Revision			Date
REV	A	Minor Amendments	29.03.2021 JC



Rear Elevation

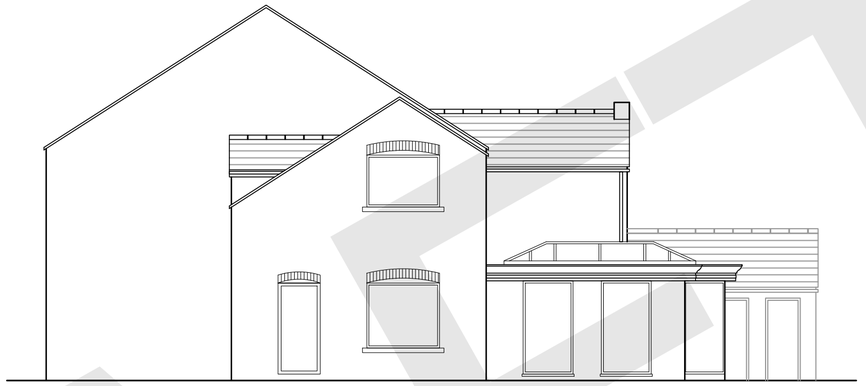

Side Elevation

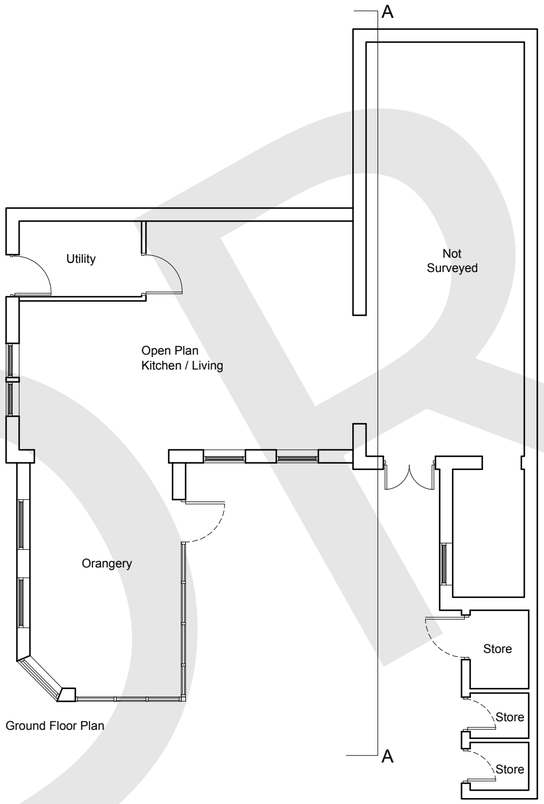

Ground Floor Plan

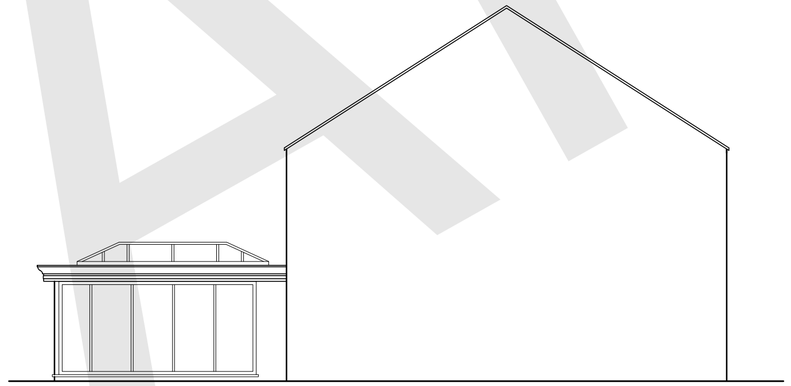

Hidden Elevation
(A-A)

1m SCALE 1:100

SURVEY AND DESIGN BY BESPOKE ORANGERY COMPANY. FULL RESPONSIBILITY FOR PLANS IS WITH THE BESPOKE ORANGERY COMPANY LTD.

PlanningDesign

Second Floor, Suite 3
Woburn House
Vernon Gate
Derby DE1 1UL

Tel: 01332 347 371

E-mail: info@planningdesign.co.uk
www.planningdesign.co.uk

CLIENT
Mr & Mrs Starkey

STATUS:
PLANNING

PROJECT DESCRIPTION:
Single Storey Rear Orangery Extension

DRAWING TITLE:

DRAWN BY:	CHECKED BY:
JC	JM
DRAWING NUMBER: 005	REVISION: A
SCALE: 1:100 @A2	DATE: March 2020

DRAWING REF:
3259 - 005

© COPYRIGHT EXISTS ON THE DESIGNS AND INFORMATION SHOWN ON THIS DRAWING: The Contractor must verify all dimensions on site before making shop drawings or commencing work of any kind. No dimensions to be scaled from this drawing. Architect to be notified of any discrepancies in dimensions immediately