Revision			Date
REV	A	Minor Amendments	29.03.2021 JC



Rear Elevation

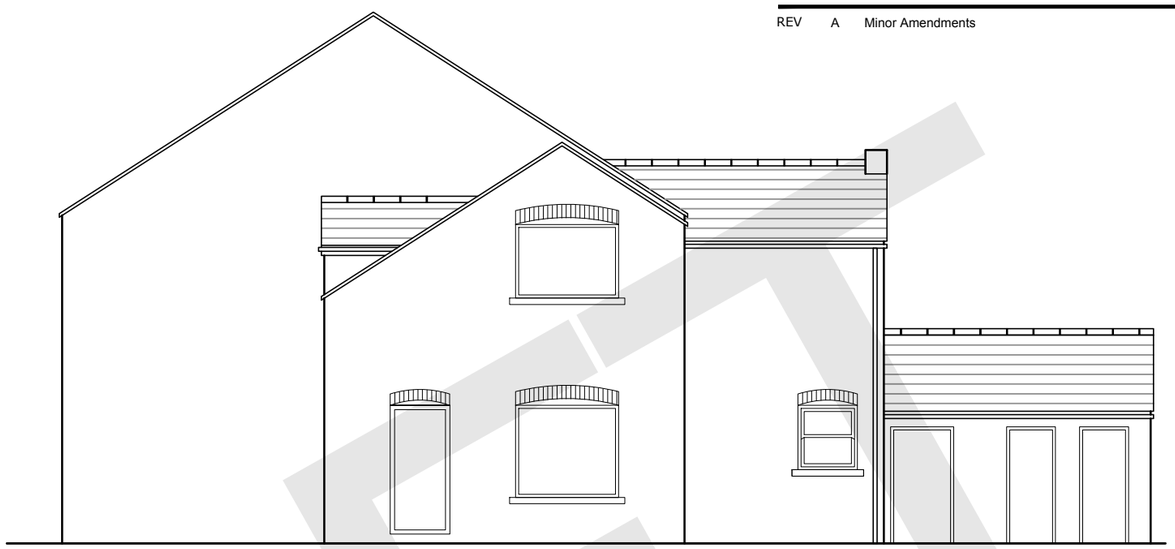

Side Elevation

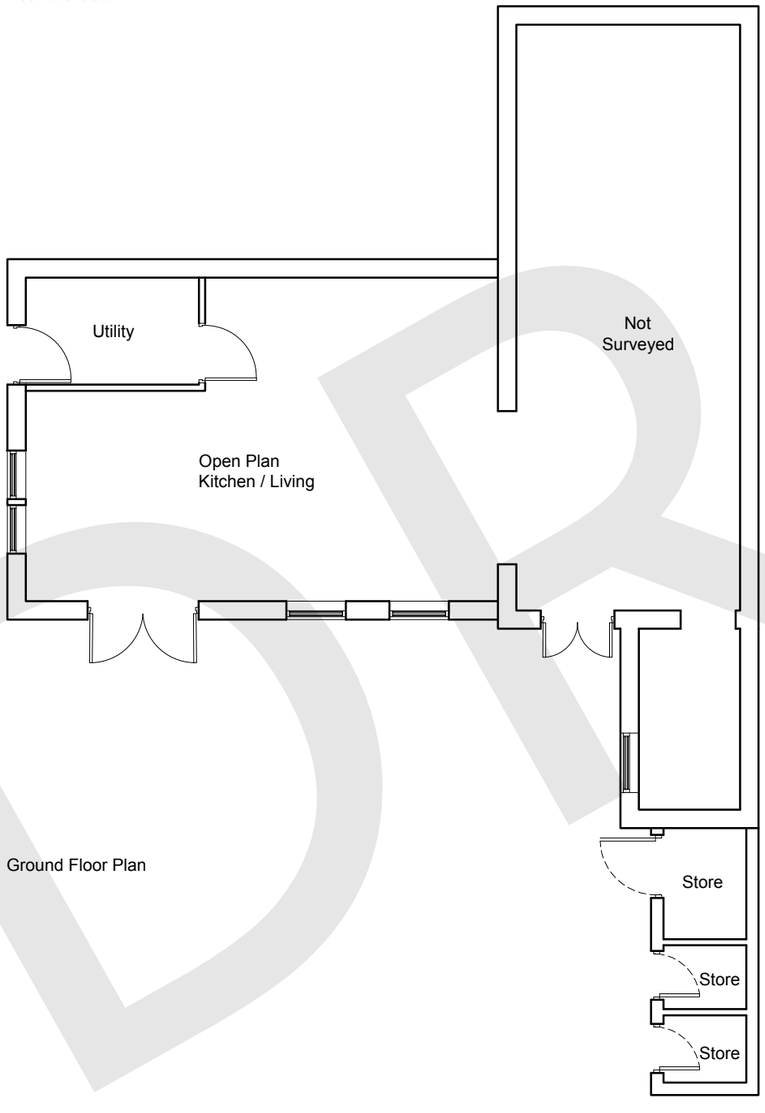

Ground Floor Plan

1m SCALE 1:100

DRAFT

PlanningDesign
Second Floor, Suite 3 Tel: 01332 347 371
Woburn House
Vernon Gate
Derby
DE1 1UL
E-mail: info@planningdesign.co.uk
www.planningdesign.co.uk

CLIENT: Mr & Mrs Starkey	PROJECT DESCRIPTION: Single Storey Rear Orangery Extension	
	DRAWING TITLE: PLANS AND ELEVATIONS AS EXISTING	
	DRAWN BY: JC	CHECKED BY: JM
	DRAWING NUMBER: 004	REVISION: A
	SCALE: 1:100 @ A3	DATE: March 2021
STATUS: PLANNING	DRAWING REF: 3259-004	

© COPYRIGHT EXISTS ON THE DESIGNS AND INFORMATION SHOWN ON THIS DRAWING : The Contractor must verify all dimensions on site before making shop drawings or commencing work of any kind. No dimensions to be scaled from this drawing. Architect to be notified of any discrepancies in dimensions immediately