N

Revision	Date
REV	-

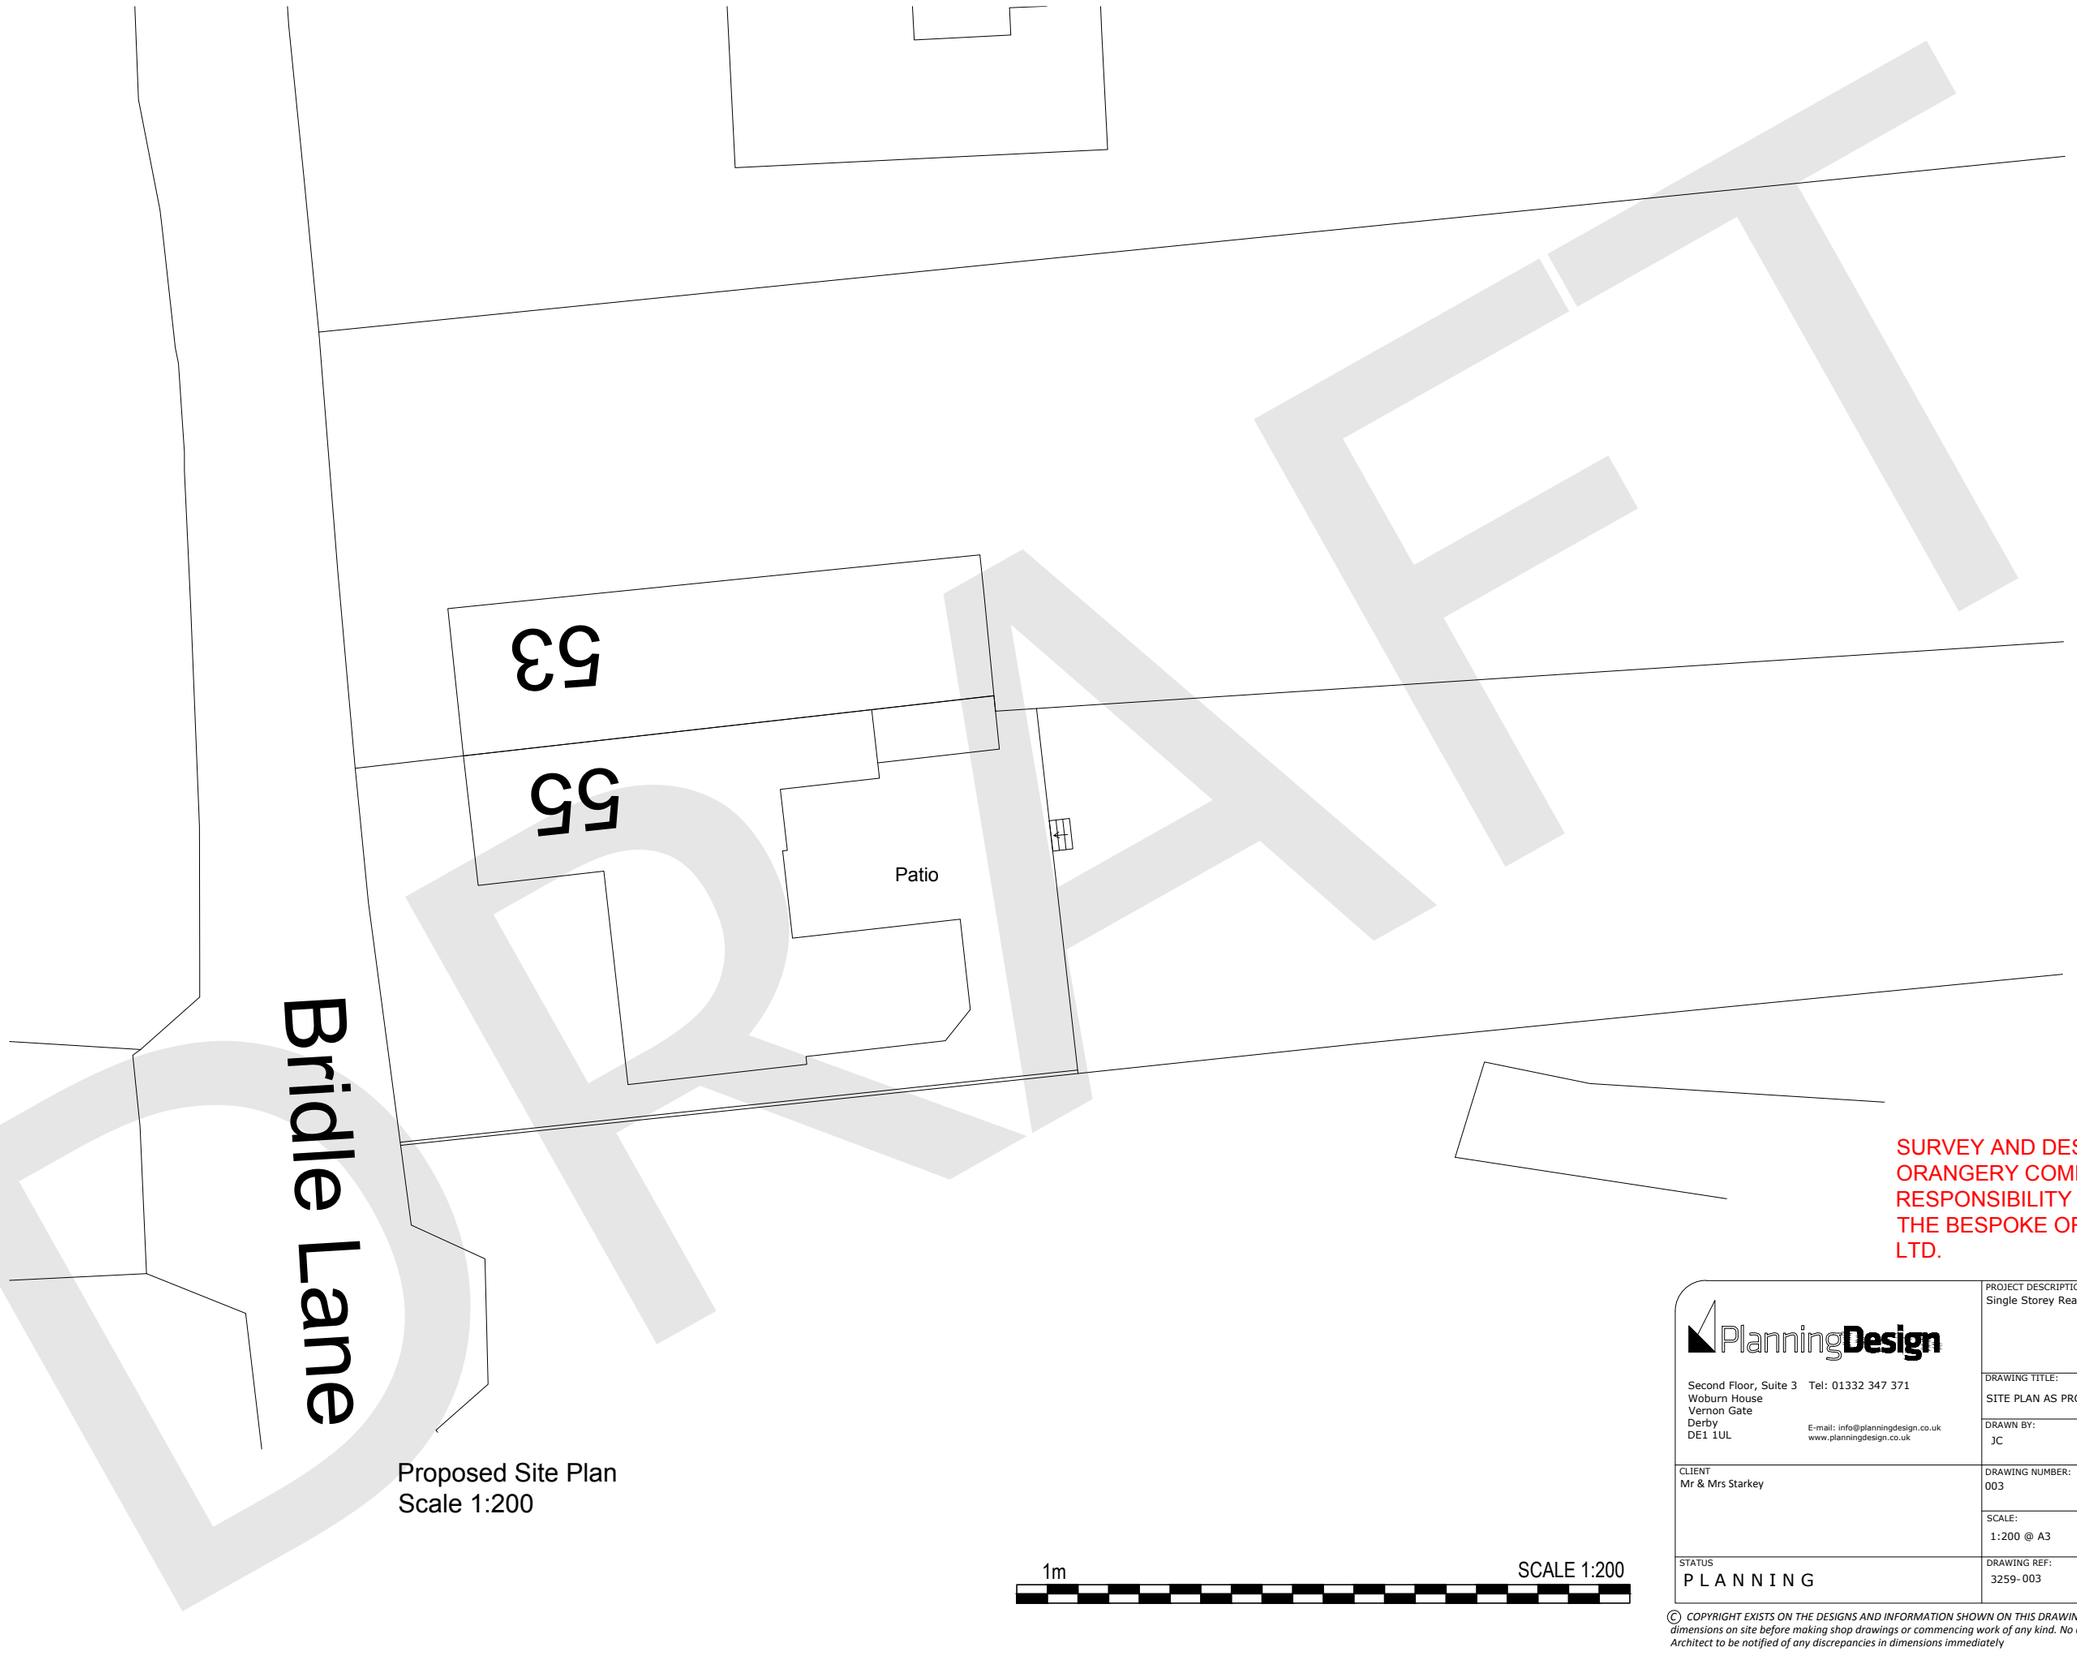

Proposed Site Plan
Scale 1:200

1m SCALE 1:200

SURVEY AND DESIGN BY BESPOKE ORANGERY COMPANY. FULL RESPONSIBILITY FOR PLANS IS WITH THE BESPOKE ORANGERY COMPANY LTD.

PlanningDesign
Second Floor, Suite 3 Tel: 01332 347 371
Woburn House
Vernon Gate
Derby
DE1 1UL
E-mail: info@planningdesign.co.uk
www.planningdesign.co.uk

PROJECT DESCRIPTION: Single Storey Rear Orangery Extension

DRAWING TITLE: SITE PLAN AS PROPOSED

DRAWN BY:	CHECKED BY:
JC	JM

CLIENT: Mr & Mrs Starkey

DRAWING NUMBER:	REVISION:
003	A
SCALE:	DATE:
1:200 @ A3	March 2021

STATUS: PLANNING

DRAWING REF: 3259-003

© COPYRIGHT EXISTS ON THE DESIGNS AND INFORMATION SHOWN ON THIS DRAWING : The Contractor must verify all dimensions on site before making shop drawings or commencing work of any kind. No dimensions to be scaled from this drawing. Architect to be notified of any discrepancies in dimensions immediately