N

Revision	Date
REV	-

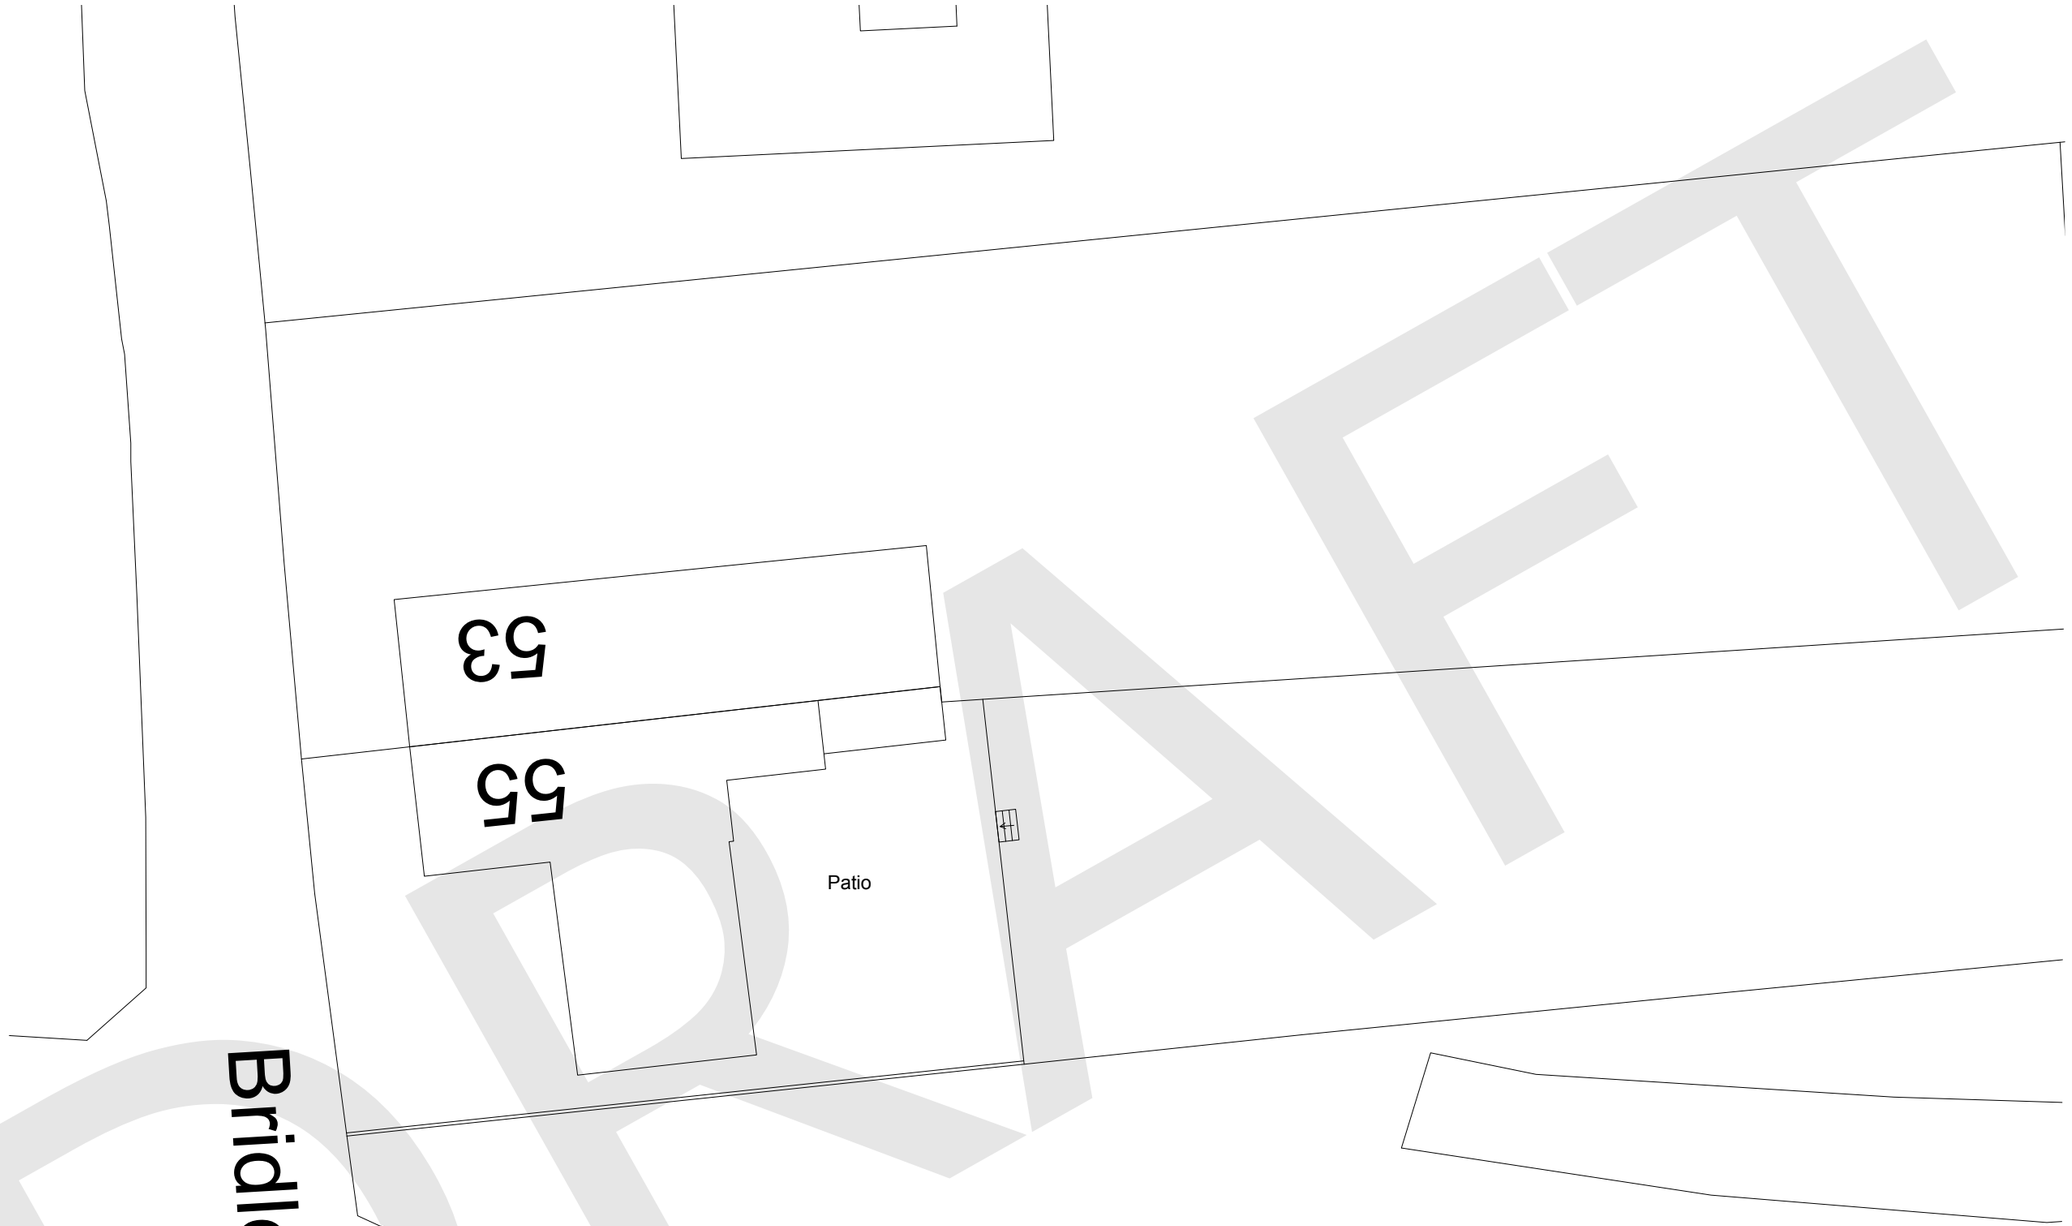

Existing Site Plan
Scale 1:200

1m SCALE 1:200

DRAFT

PlanningDesign
Second Floor, Suite 3 Tel: 01332 347 371
Woburn House
Vernon Gate
Derby
DE1 1UL
E-mail: info@planningdesign.co.uk
www.planningdesign.co.uk

PROJECT DESCRIPTION:	Single Storey Rear Orangery Extension
DRAWING TITLE:	SITE PLAN AS EXISTING
DRAWN BY:	JC
CHECKED BY:	JM
CLIENT	Mr & Mrs Starkey
DRAWING NUMBER:	002
REVISION:	A
SCALE:	1:200 @ A3
DATE:	March 2021
STATUS	P L A N N I N G
DRAWING REF:	3259- 002

© COPYRIGHT EXISTS ON THE DESIGNS AND INFORMATION SHOWN ON THIS DRAWING : The Contractor must verify all dimensions on site before making shop drawings or commencing work of any kind. No dimensions to be scaled from this drawing. Architect to be notified of any discrepancies in dimensions immediately