N

Revision	Date
REV -	-

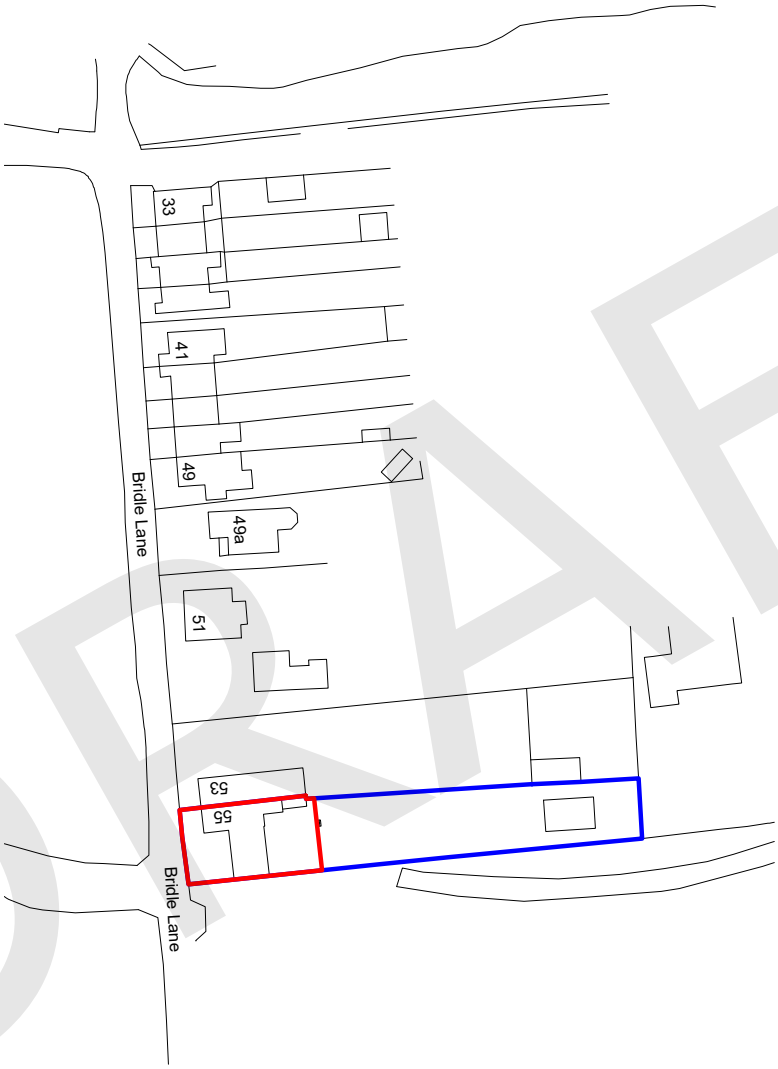

Ordnance Survey (c) Crown Copyright 2021. All rights reserved. Licence number 100022432

DRAFT

Site Location Plan
Scale 1:1250

25m SCALE 1:1250

KEY
- Application Site Area = 277m²
- Land also in applicant's ownership

PlanningDesign
Second Floor, Suite 3 Tel: 01332 347 371
Woburn House
Vernon Gate
Derby
DE1 1UL
E-mail: info@planningdesign.co.uk
www.planningdesign.co.uk

PROJECT DESCRIPTION: Single Storey Rear Orangery Extension

DRAWING TITLE: SLP

DRAWN BY: JC

CHECKED BY: JM

CLIENT: Mr & Mrs Starkey

DRAWING NUMBER: 001

REVISION: A

SCALE: 1:1250 @ A4

DATE: March 2021

STATUS: PLANNING

DRAWING REF: 3259-001

© COPYRIGHT EXISTS ON THE DESIGNS AND INFORMATION SHOWN ON THIS DRAWING : The Contractor must verify all dimensions on site before making shop drawings or commencing work of any kind. No dimensions to be scaled from this drawing. Architect to be notified of any discrepancies in dimensions immediately