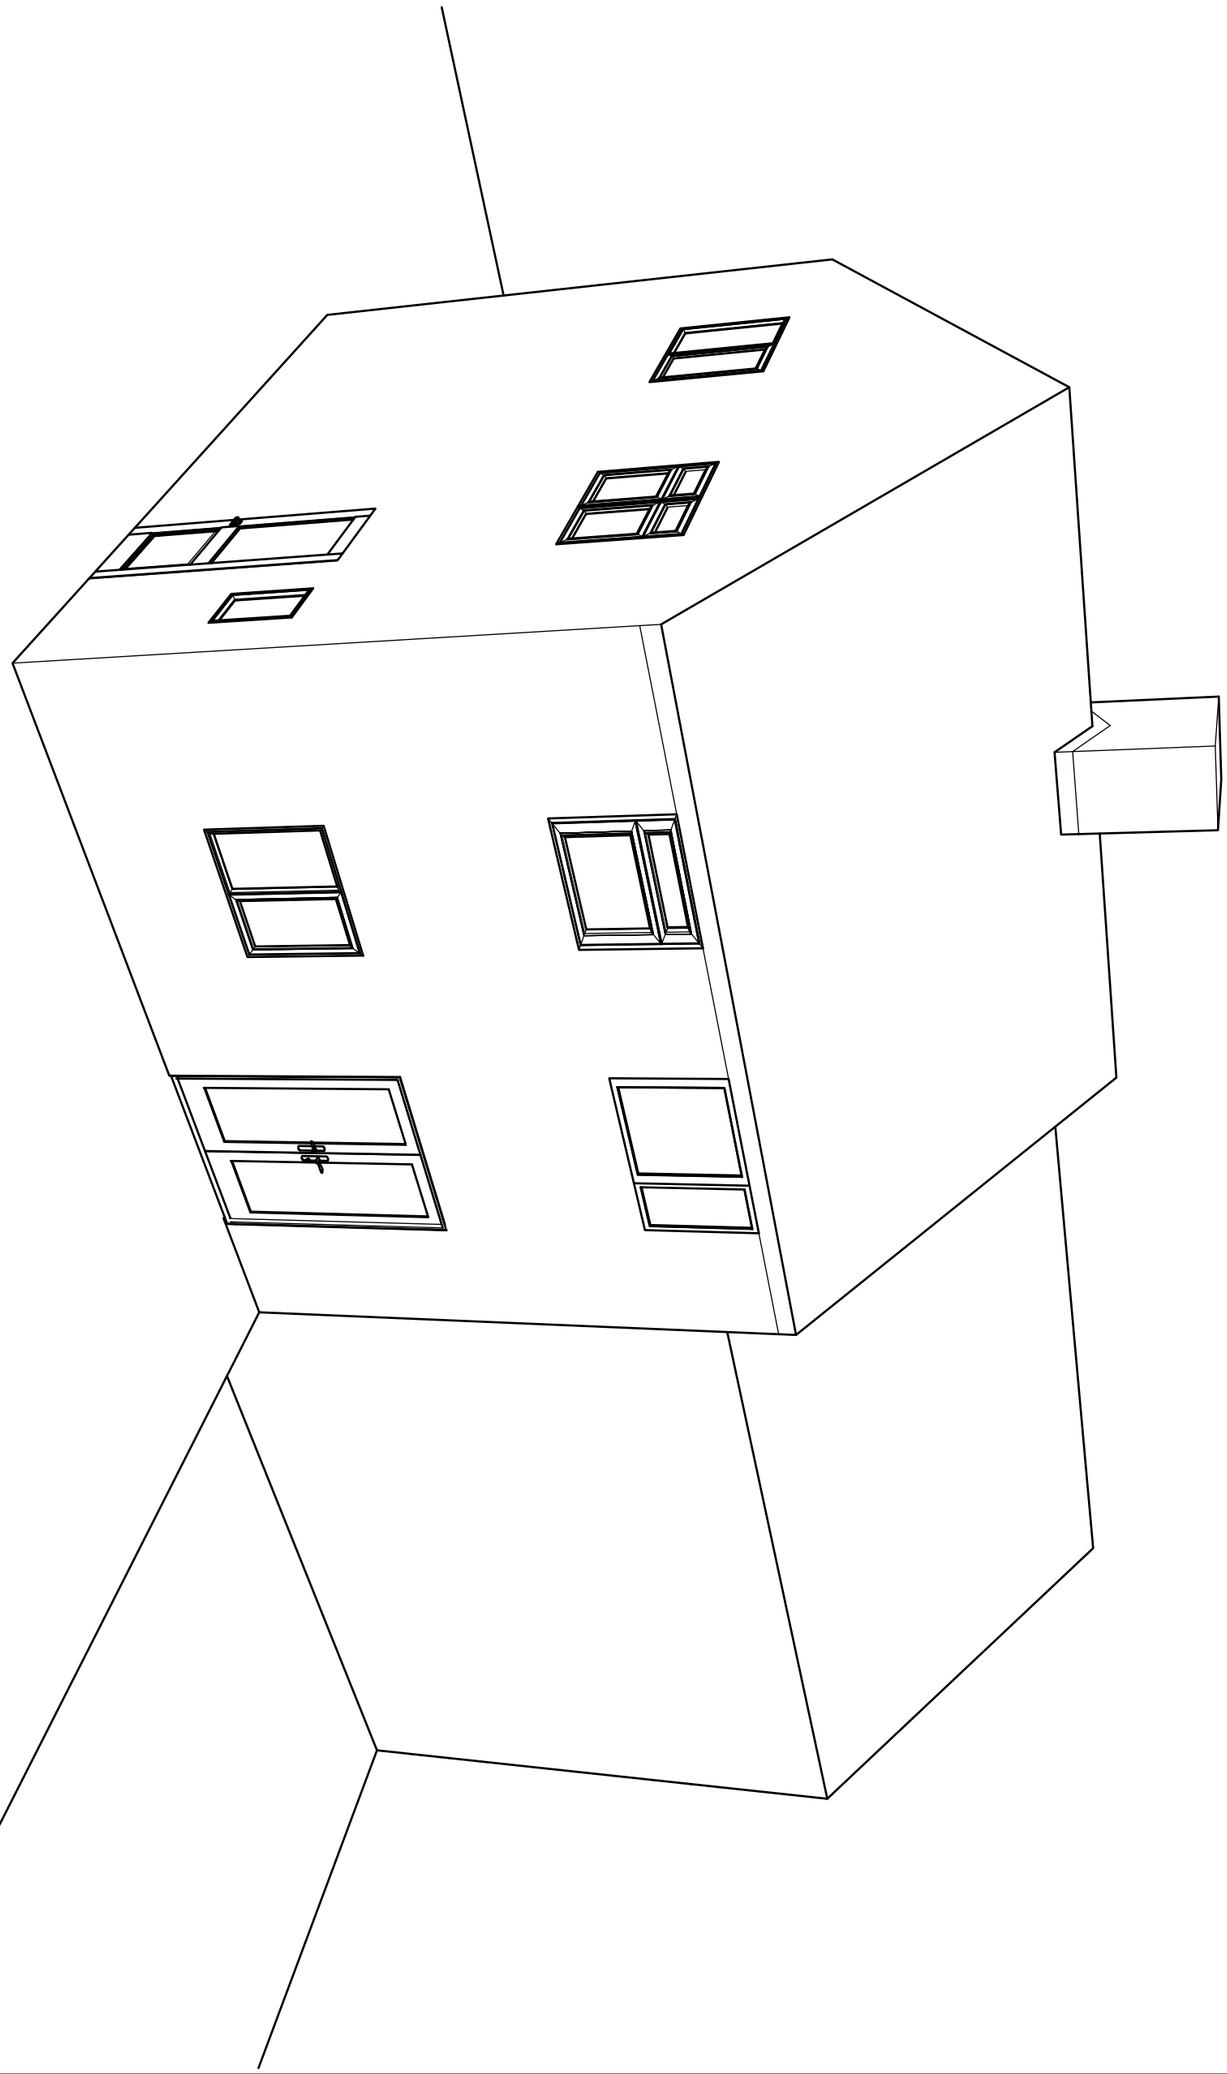


Isometric View

A.01

Elevations & Isometric
1:50 (A3)

ISSUE
10/3/21


DRAWN BY
SC

PROJECT
Linthwaite-Coronation Av.

PROJECT NO.
20210111

CLIENT
Mr Linthwaite
6 Coronation Avenue

3C Developments
www.3cdevelopments.co.uk

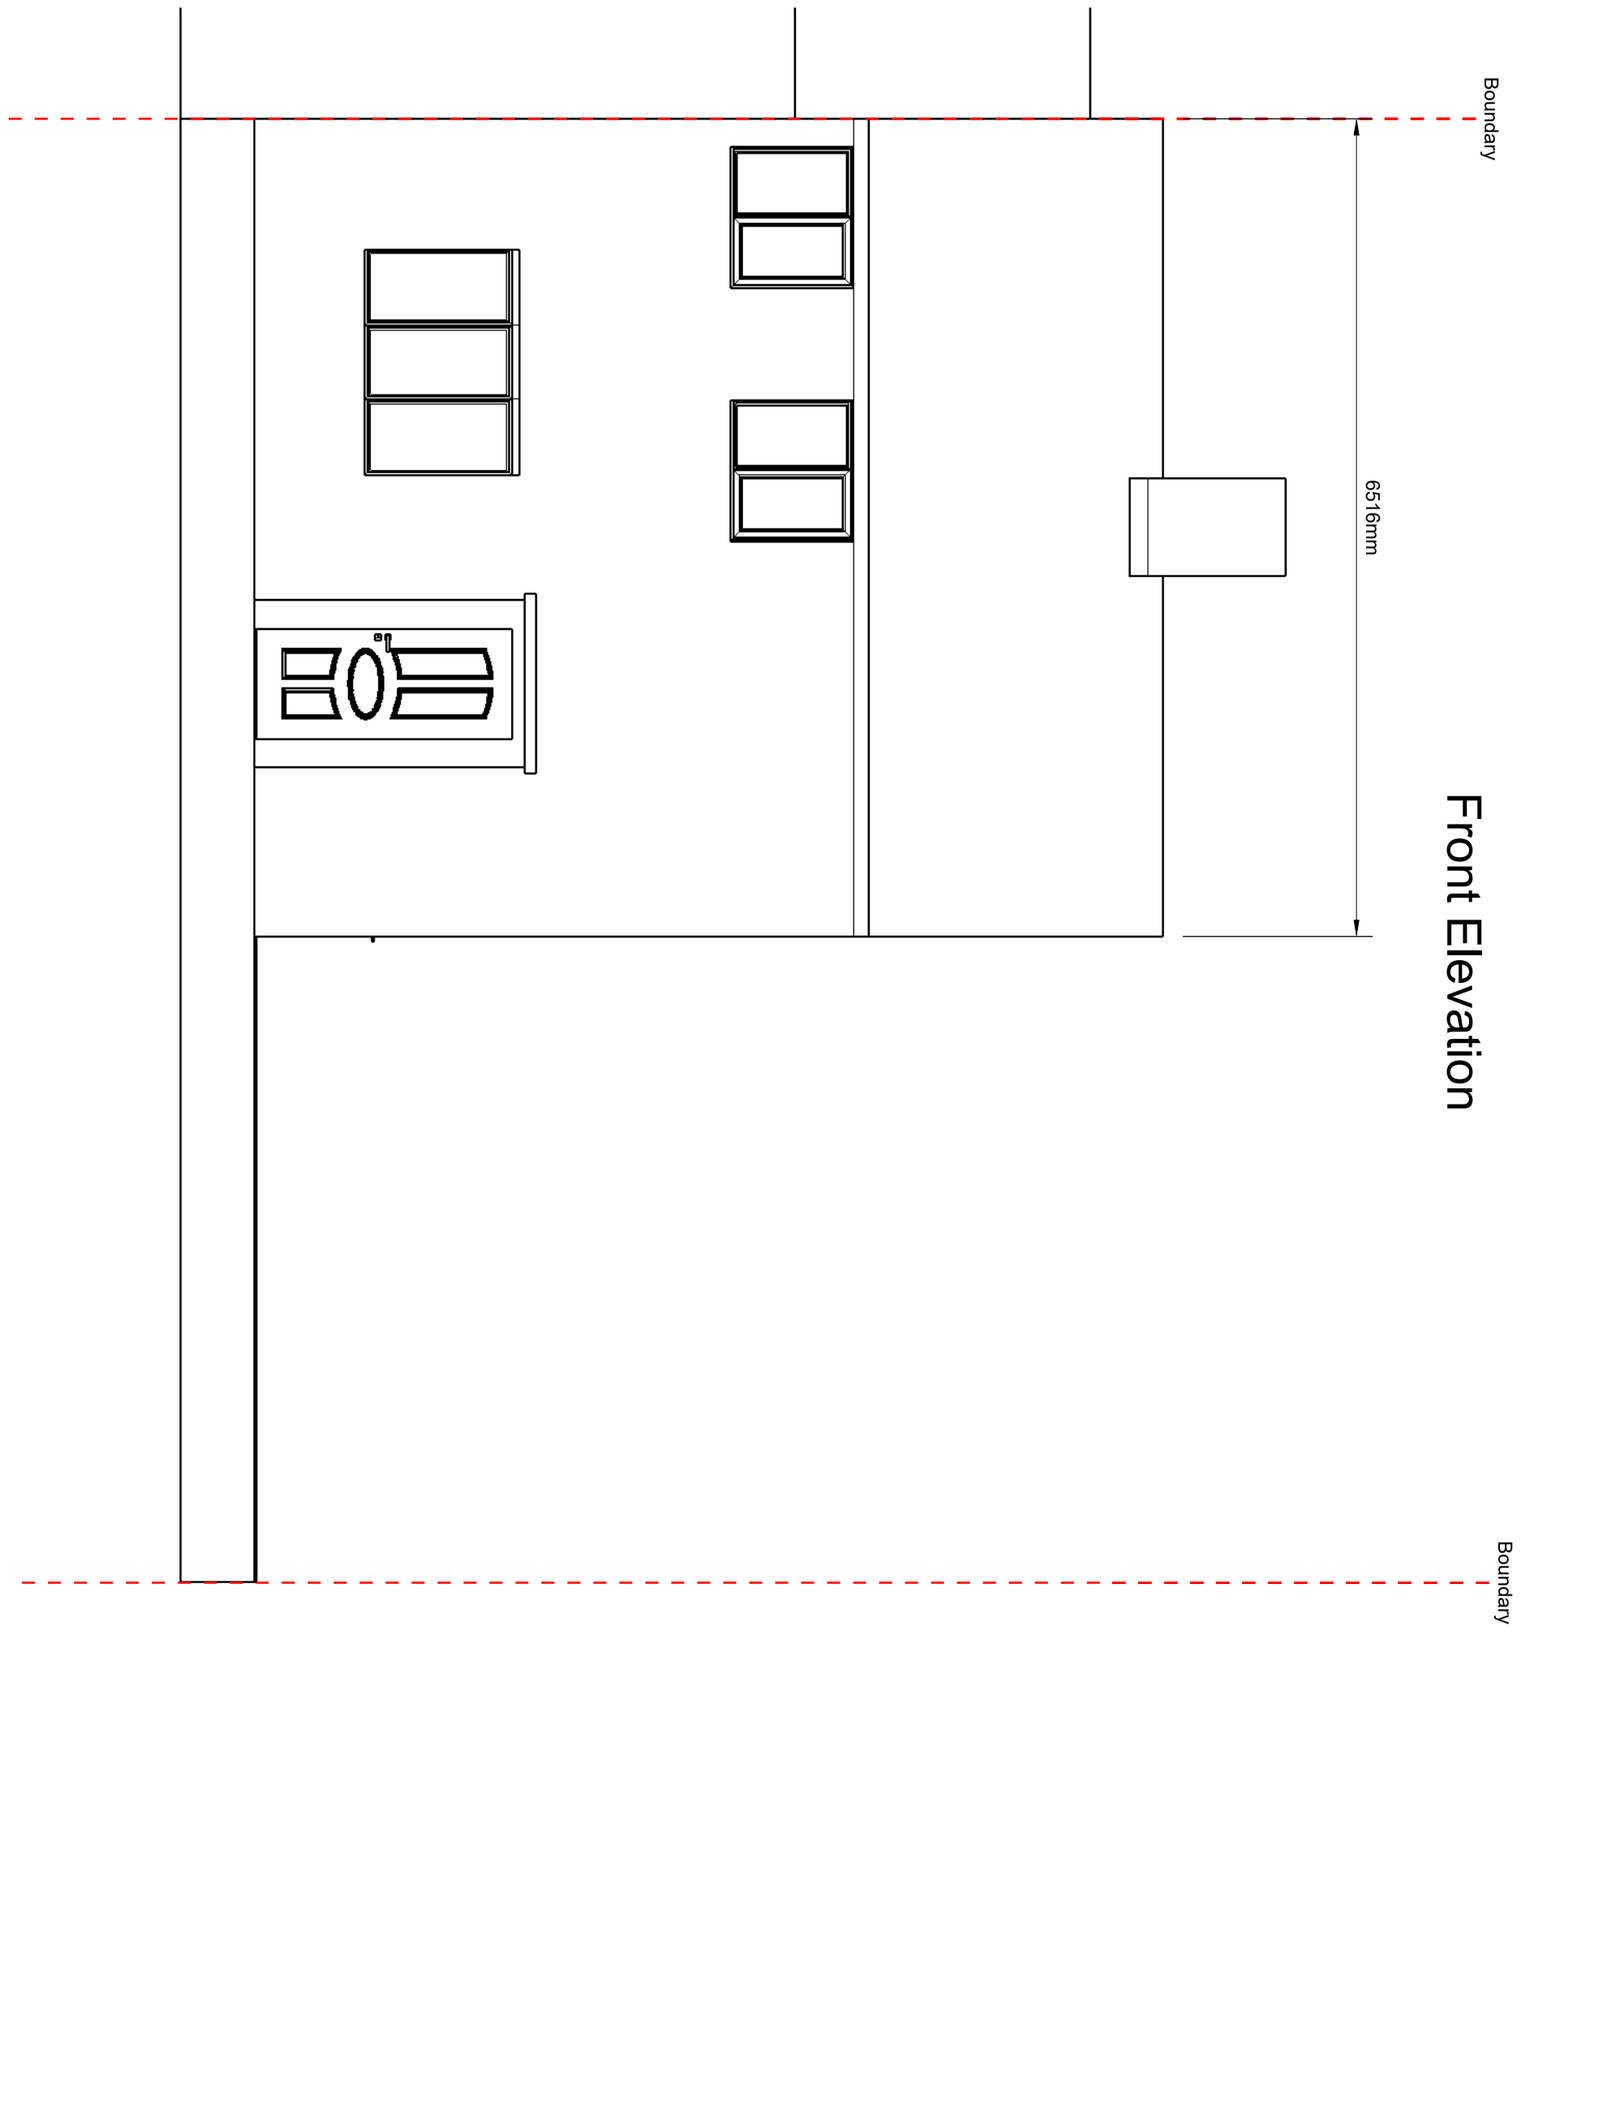

A.02

Elevations & Isometric
1:50 (A3)

ISSUE
10/3/21

DRAWN BY
SC


PROJECT
Linthwaite-Coronation Av.

PROJECT NO.
20210111

CLIENT
Mr Linthwaite
6 Coronation Avenue

3C Developments
www.3cdevelopments.co.uk

Side Elevation

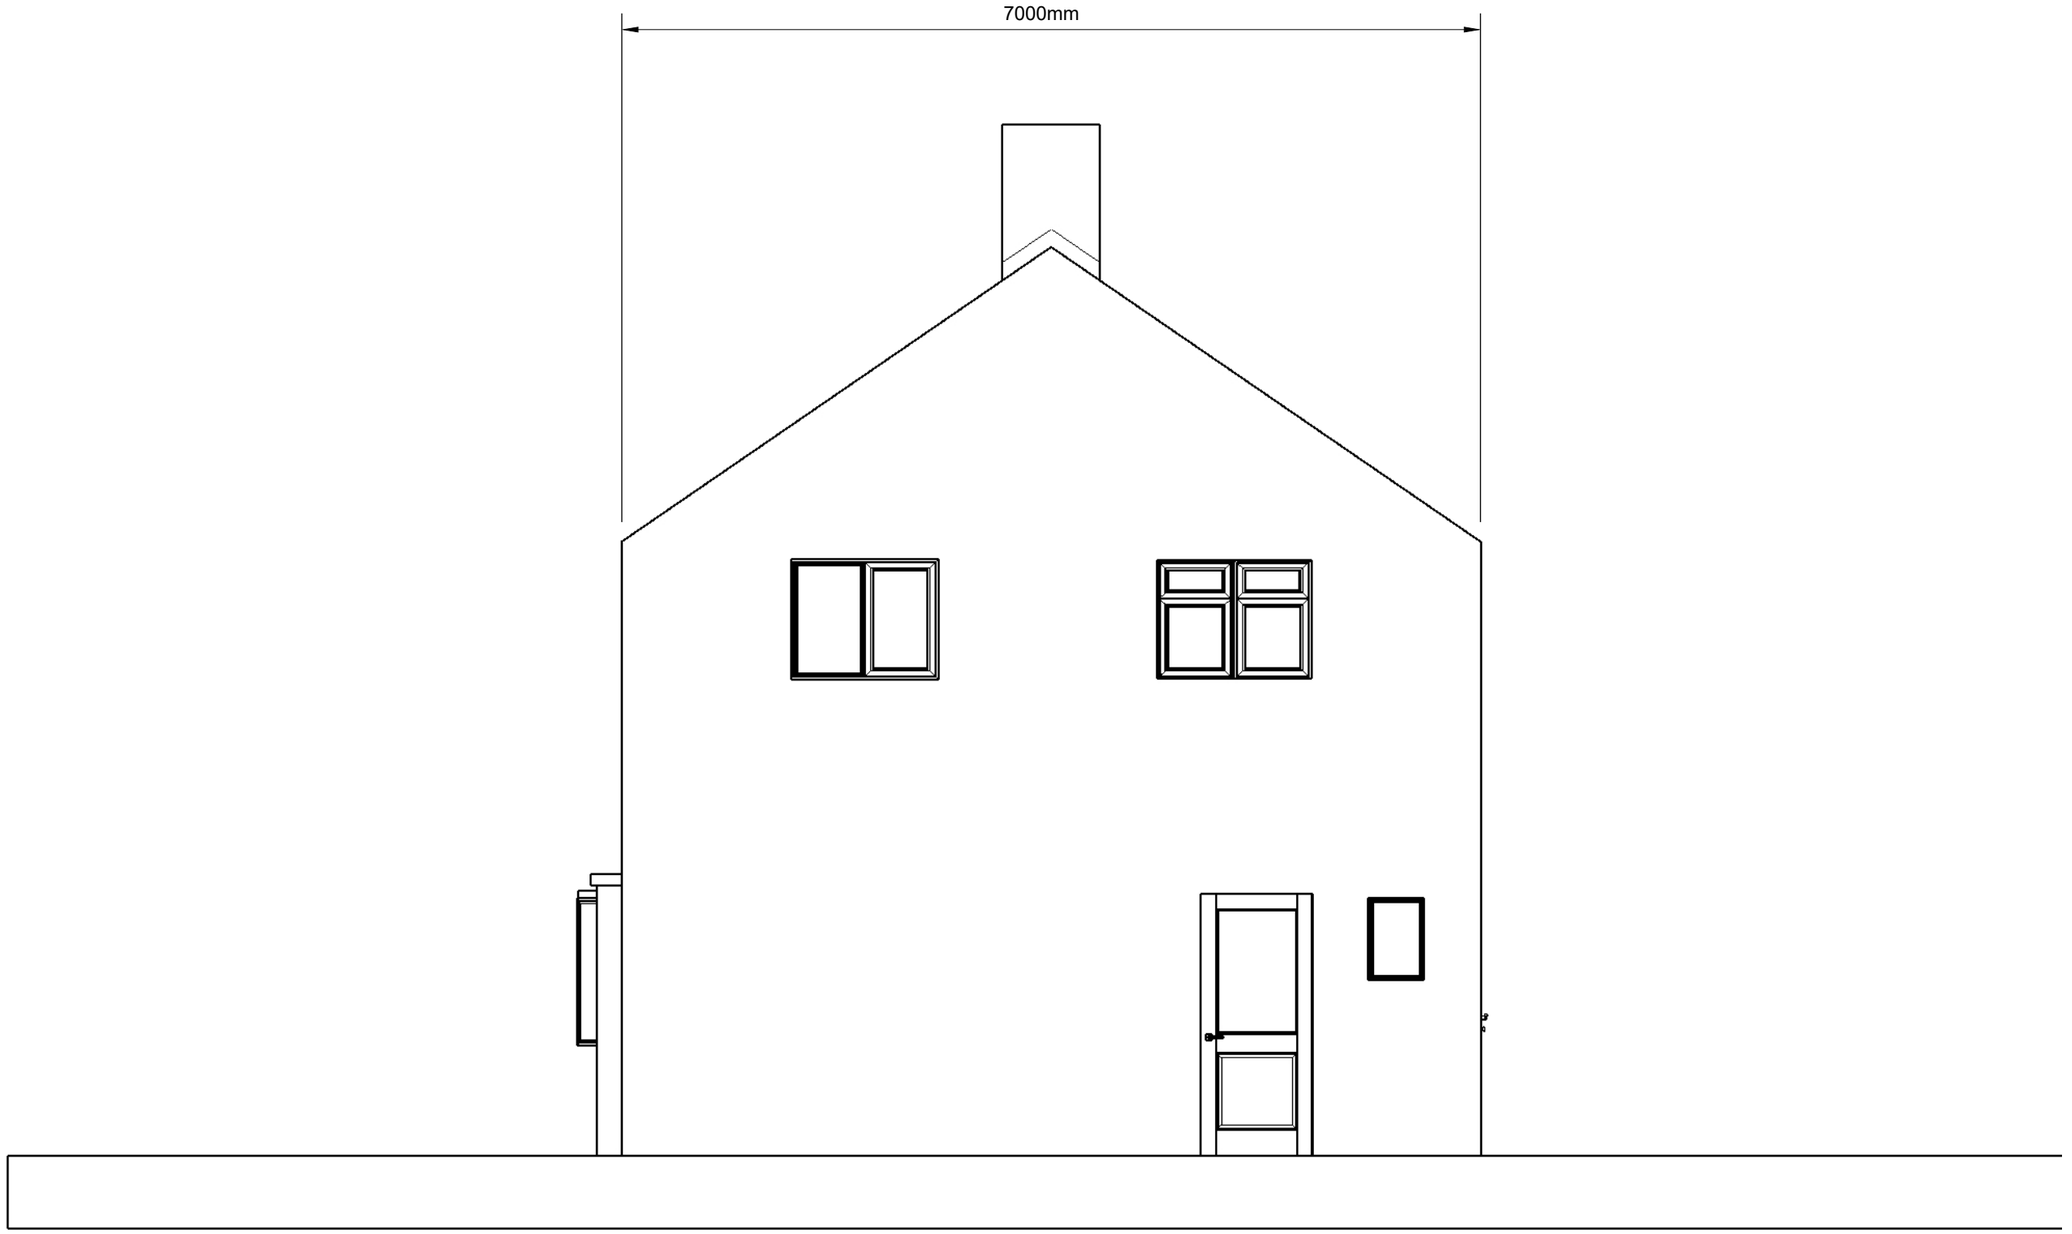

CLIENT
Mr Linthwaite
6 Coronation Avenue

3C Developments
www.3cdevelopments.co.uk

PROJECT
Linthwaite-Coronation Av.


PROJECT NO.
20210111

ISSUE
10/3/21

DRAWN BY
SC

Elevations & Isometric
1:50 (A3)

A.03

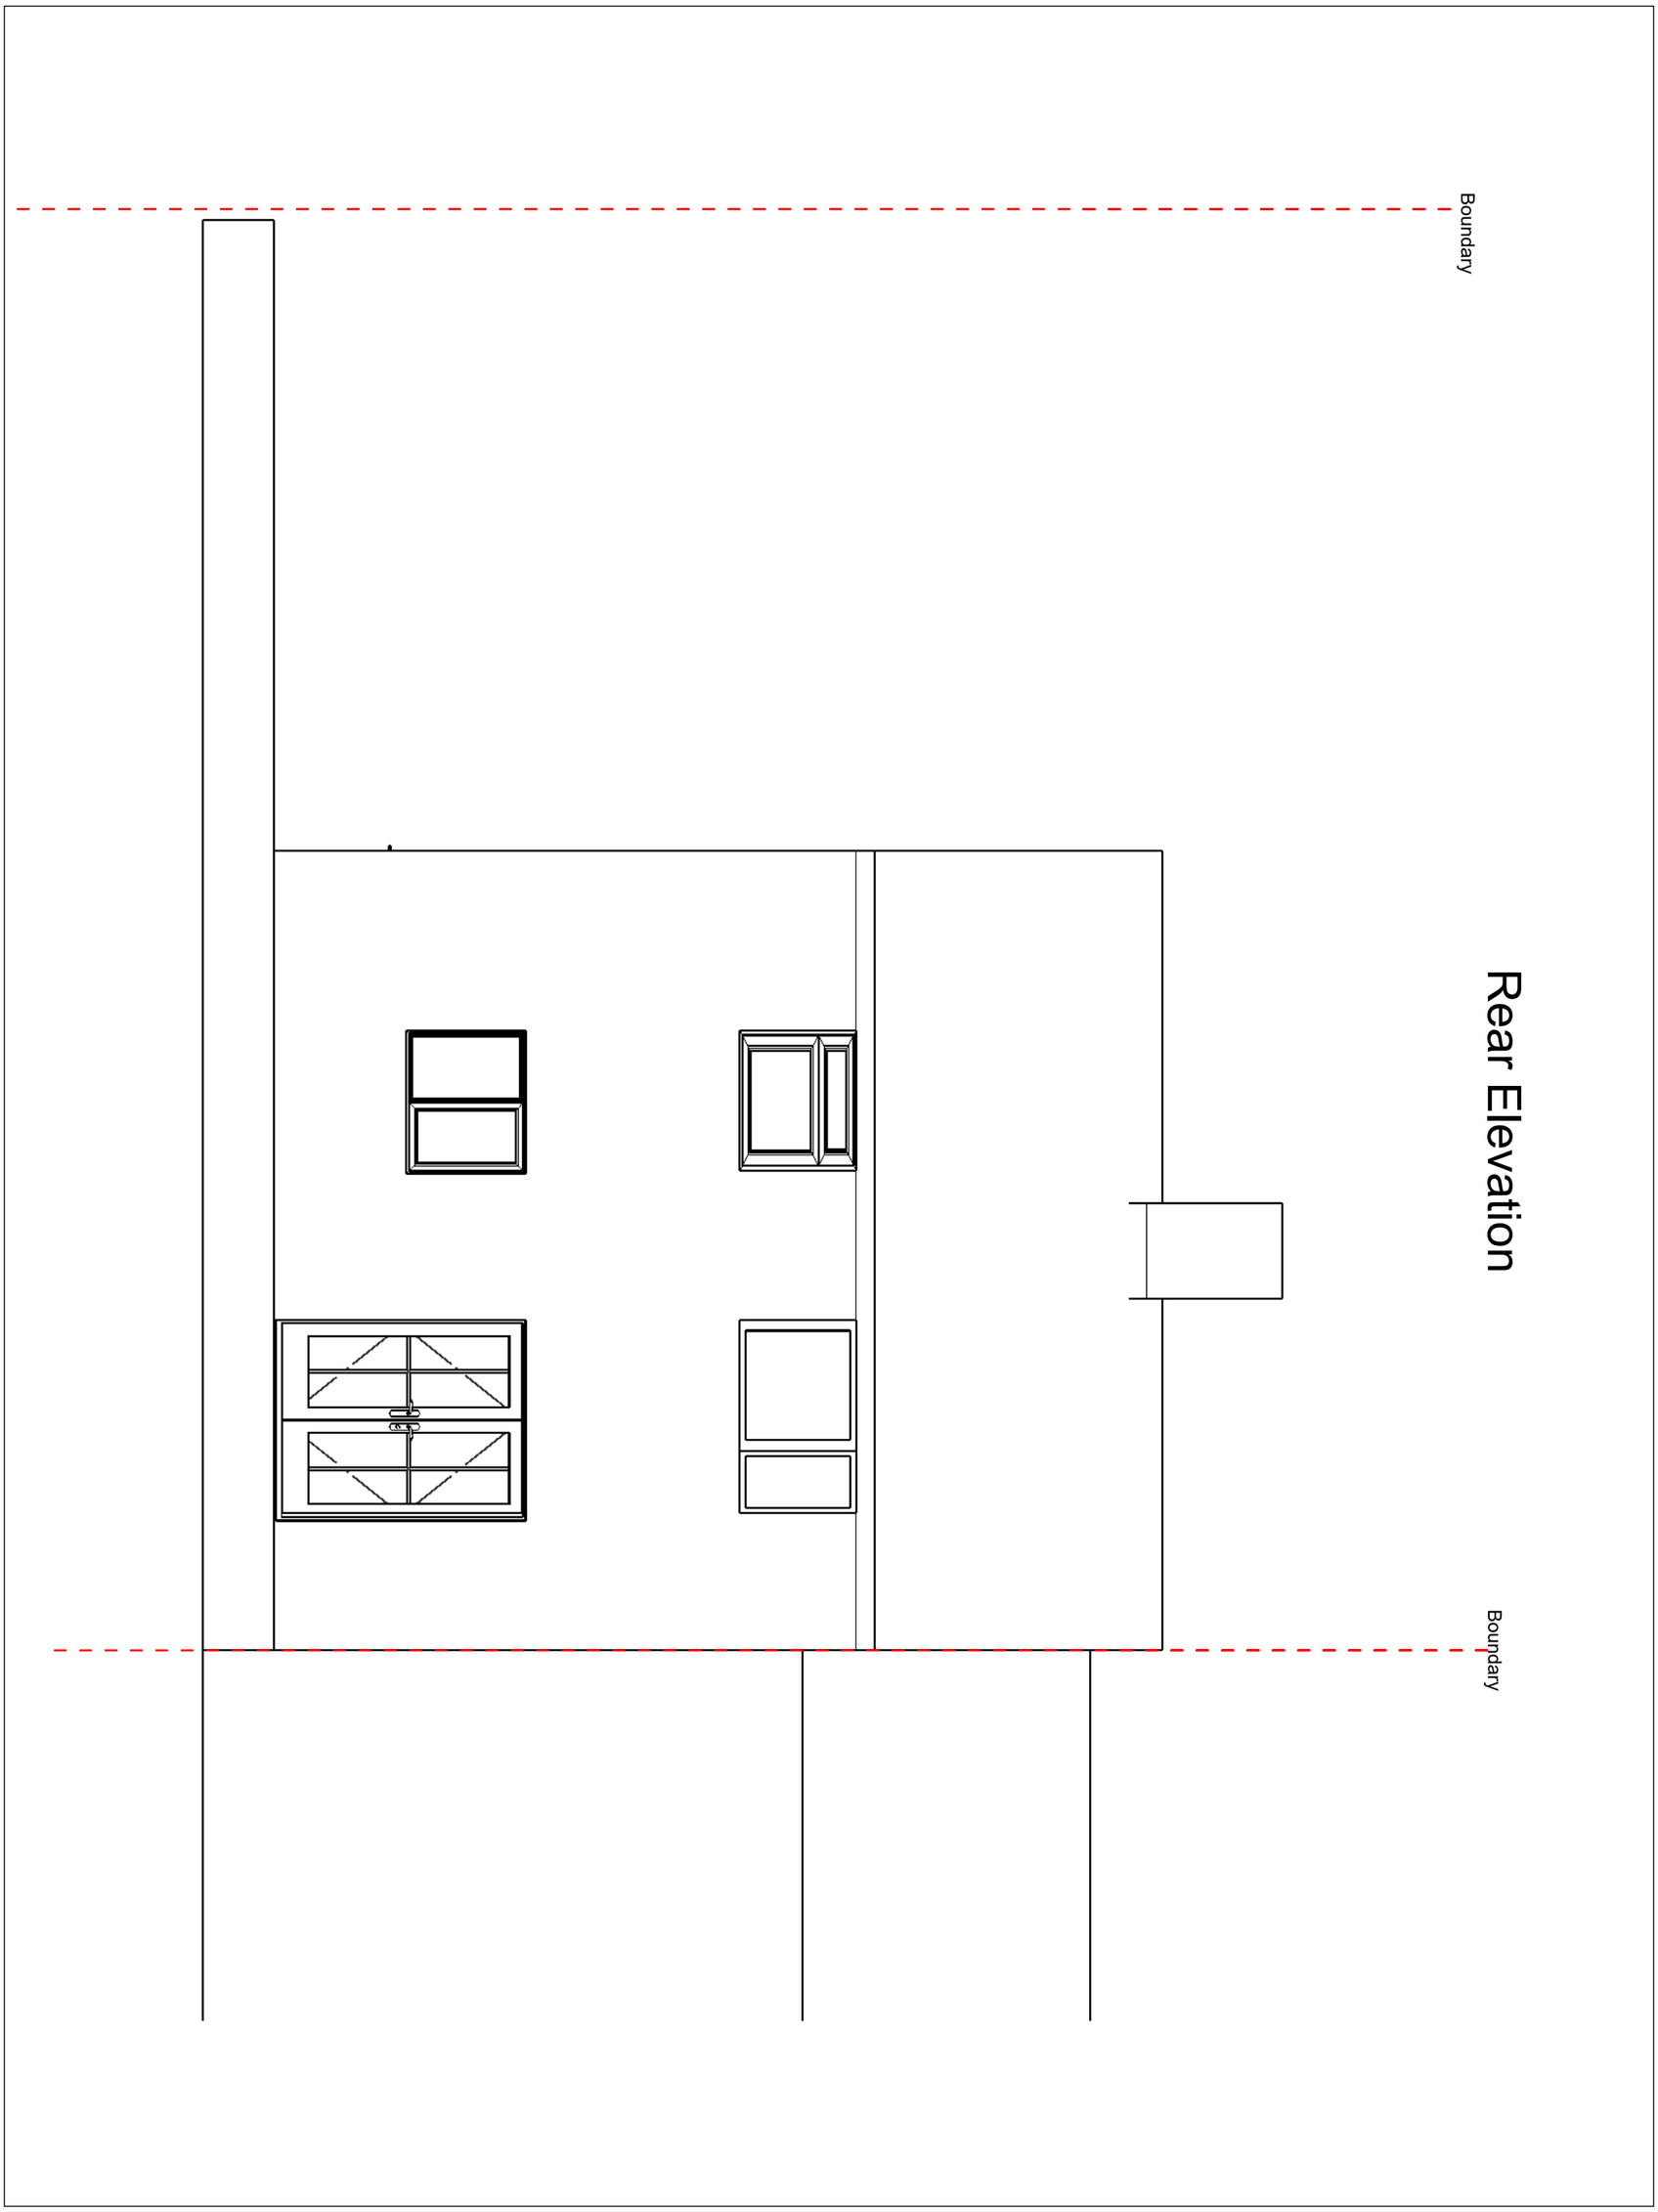

A.04

Elevations & Isometric
1:50 (A3)

ISSUE
10/3/21

DRAWN BY
SC

PROJECT
Linthwaite-Coronation Av.

PROJECT NO.
20210111

CLIENT
Mr Linthwaite
6 Coronation Avenue

3C Developments
www.3cdevelopments.co.uk