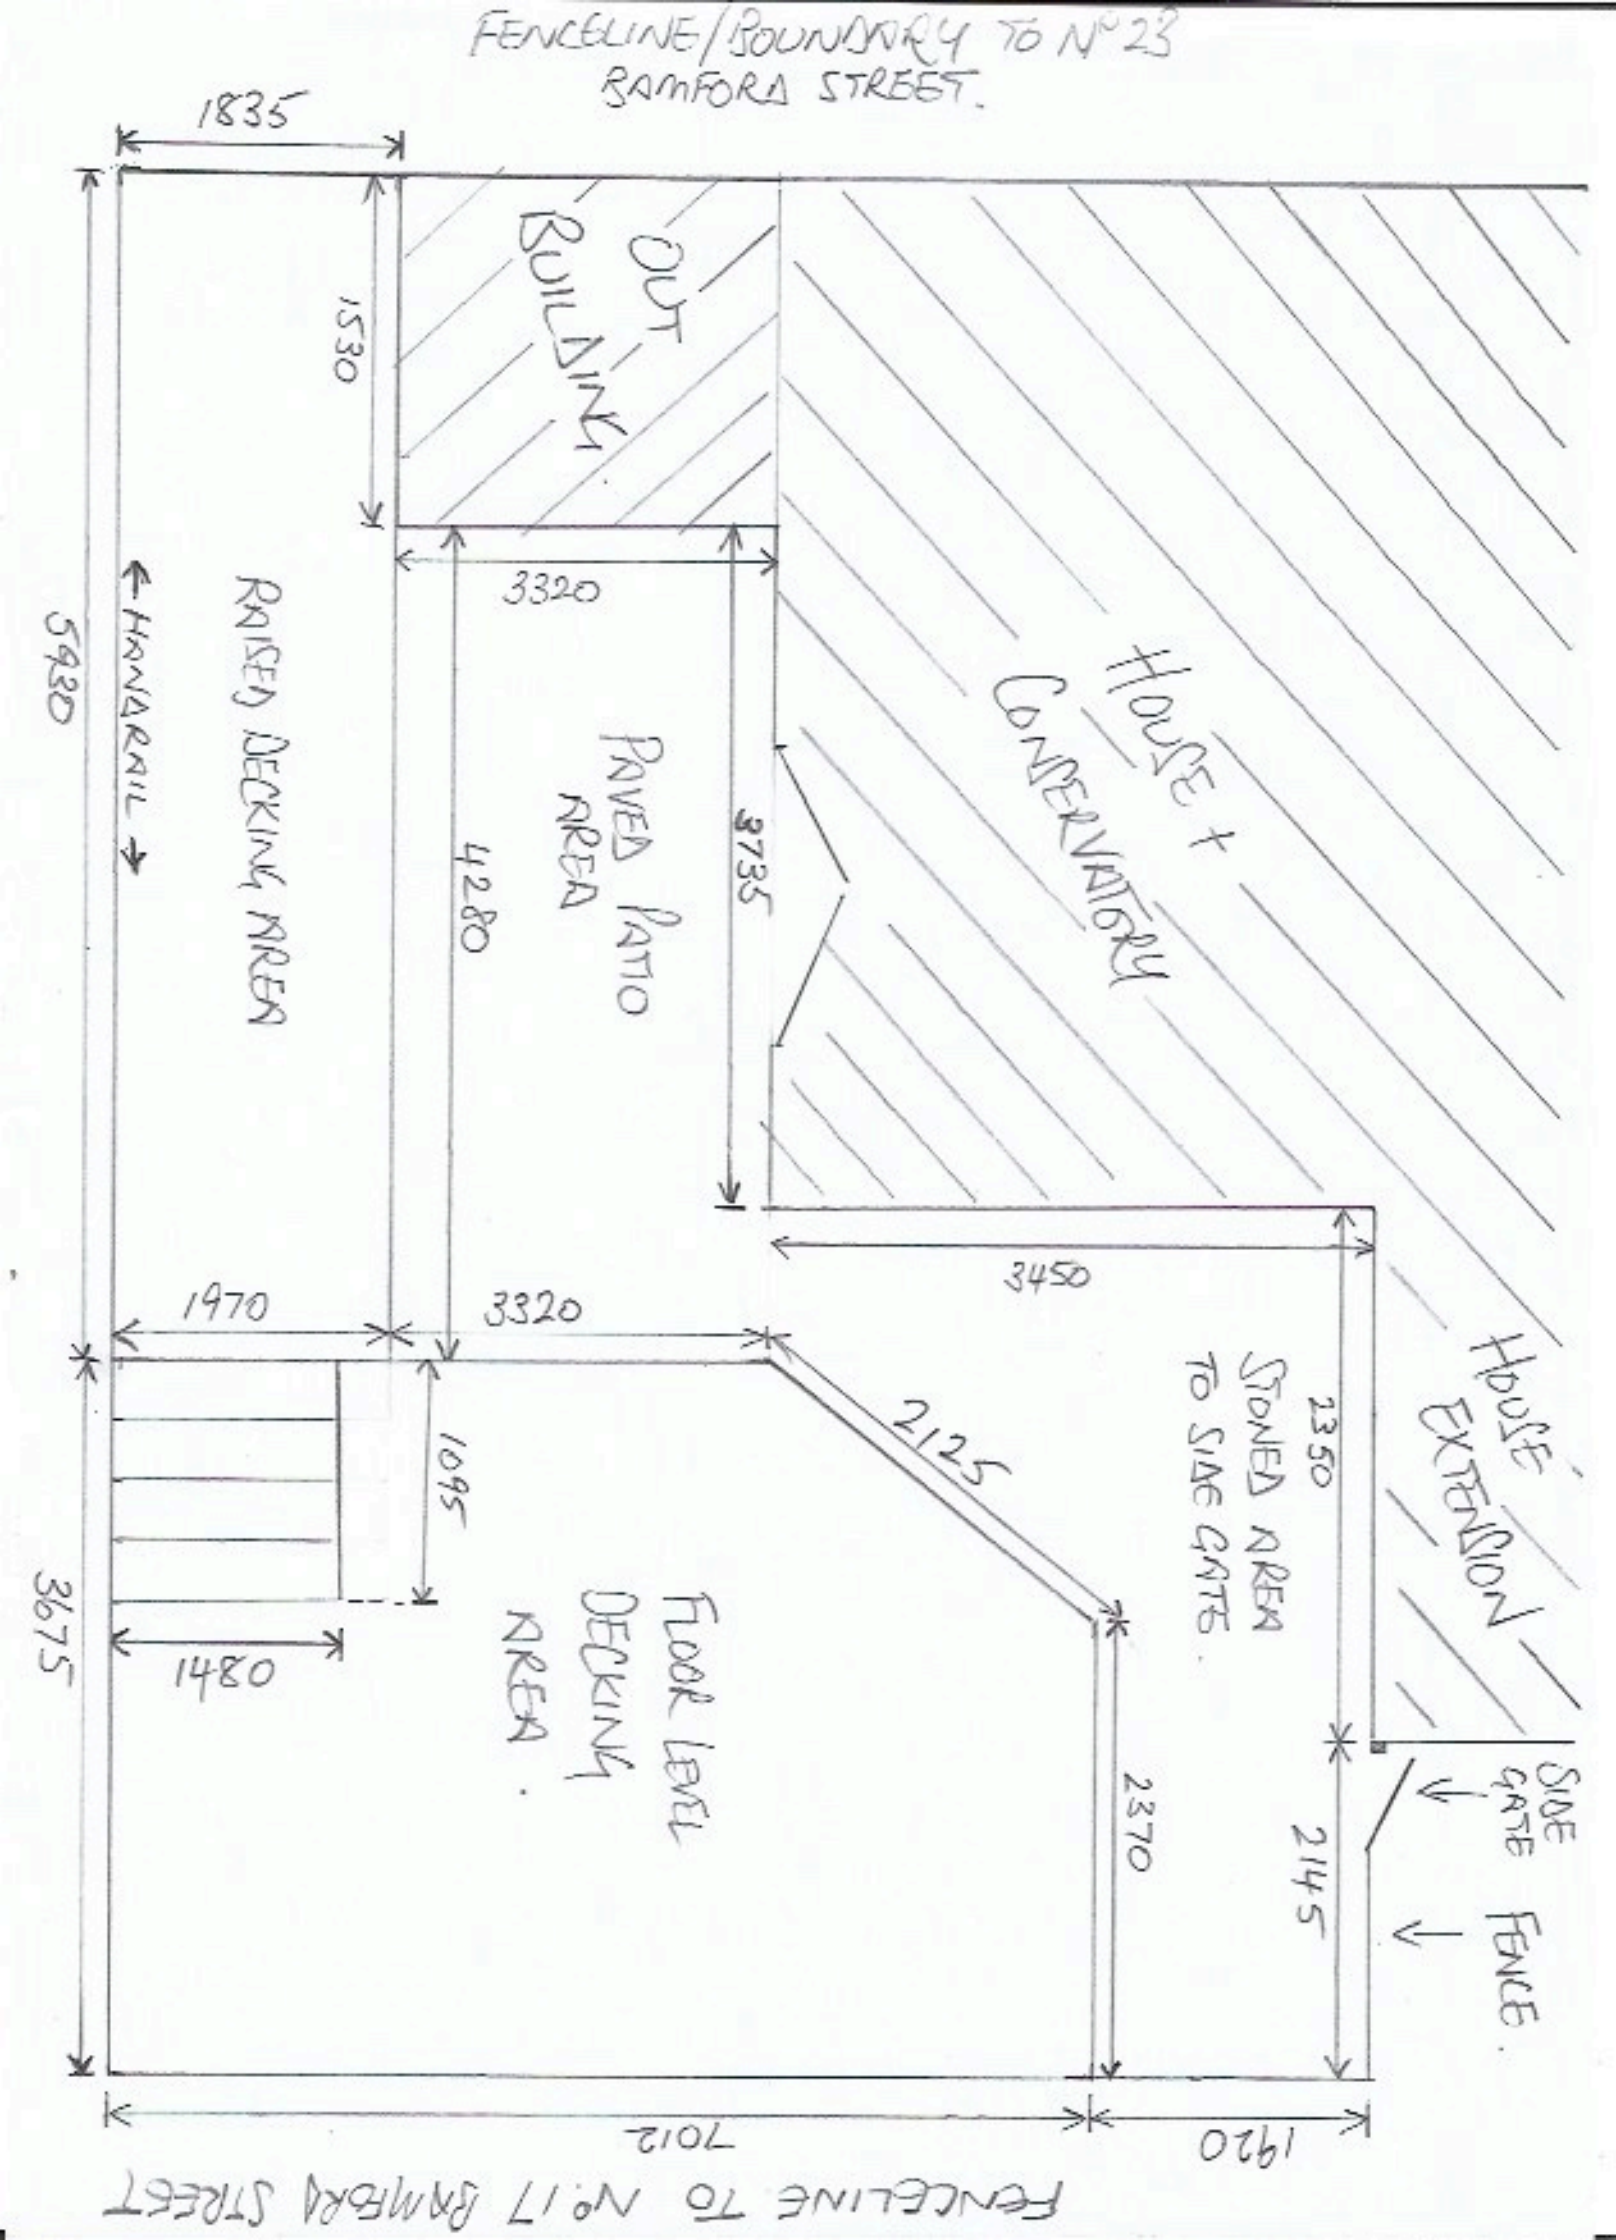

FENCELINE/BOUNDARY TO Nº23
RAMFORA STREET.
1835
1530
OUT BUILDING.
3320
HOUSE + CONSERVATORY
5930
HANDRAIL
RAISED DECKING AREA
PAVED PATIO AREA
4280
3735
3450
1970
3320
2125
2350
STONED AREA TO SIDE GATE.
HOUSE EXTENSION
1095
3675
1480
FLOOR LEVEL DECKING AREA.
2370
2145
SIDE GATE
FENCE.
7012
1920
FENCELINE TO Nº17 RAMFORA STREET