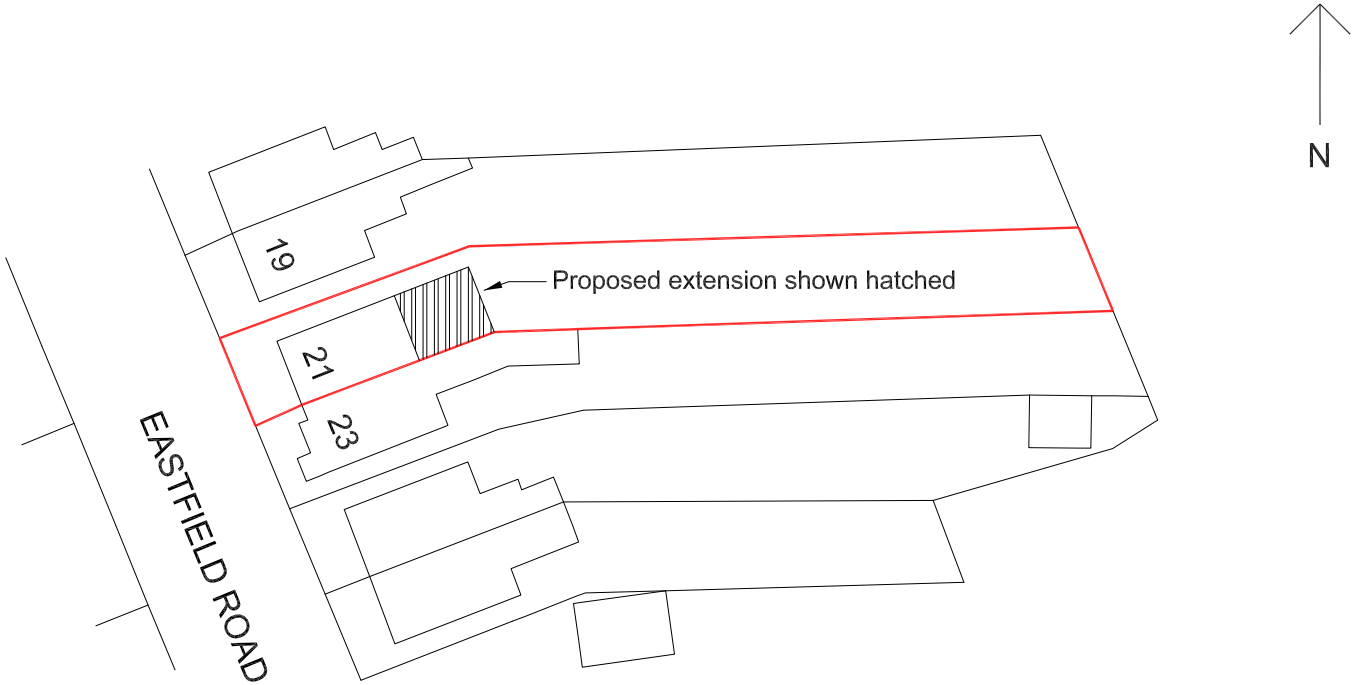

Scale 1:500 on A4 Template

10 0 10 20 30 40 50

Metres

TITLE: BLOCK PLAN 21, EASTFIELD ROAD, RIPLEY DE5 3JY		
DATE: APRIL 2021	DRAWING NO. JS03	REV.
DO NOT SCALE DRAWING		