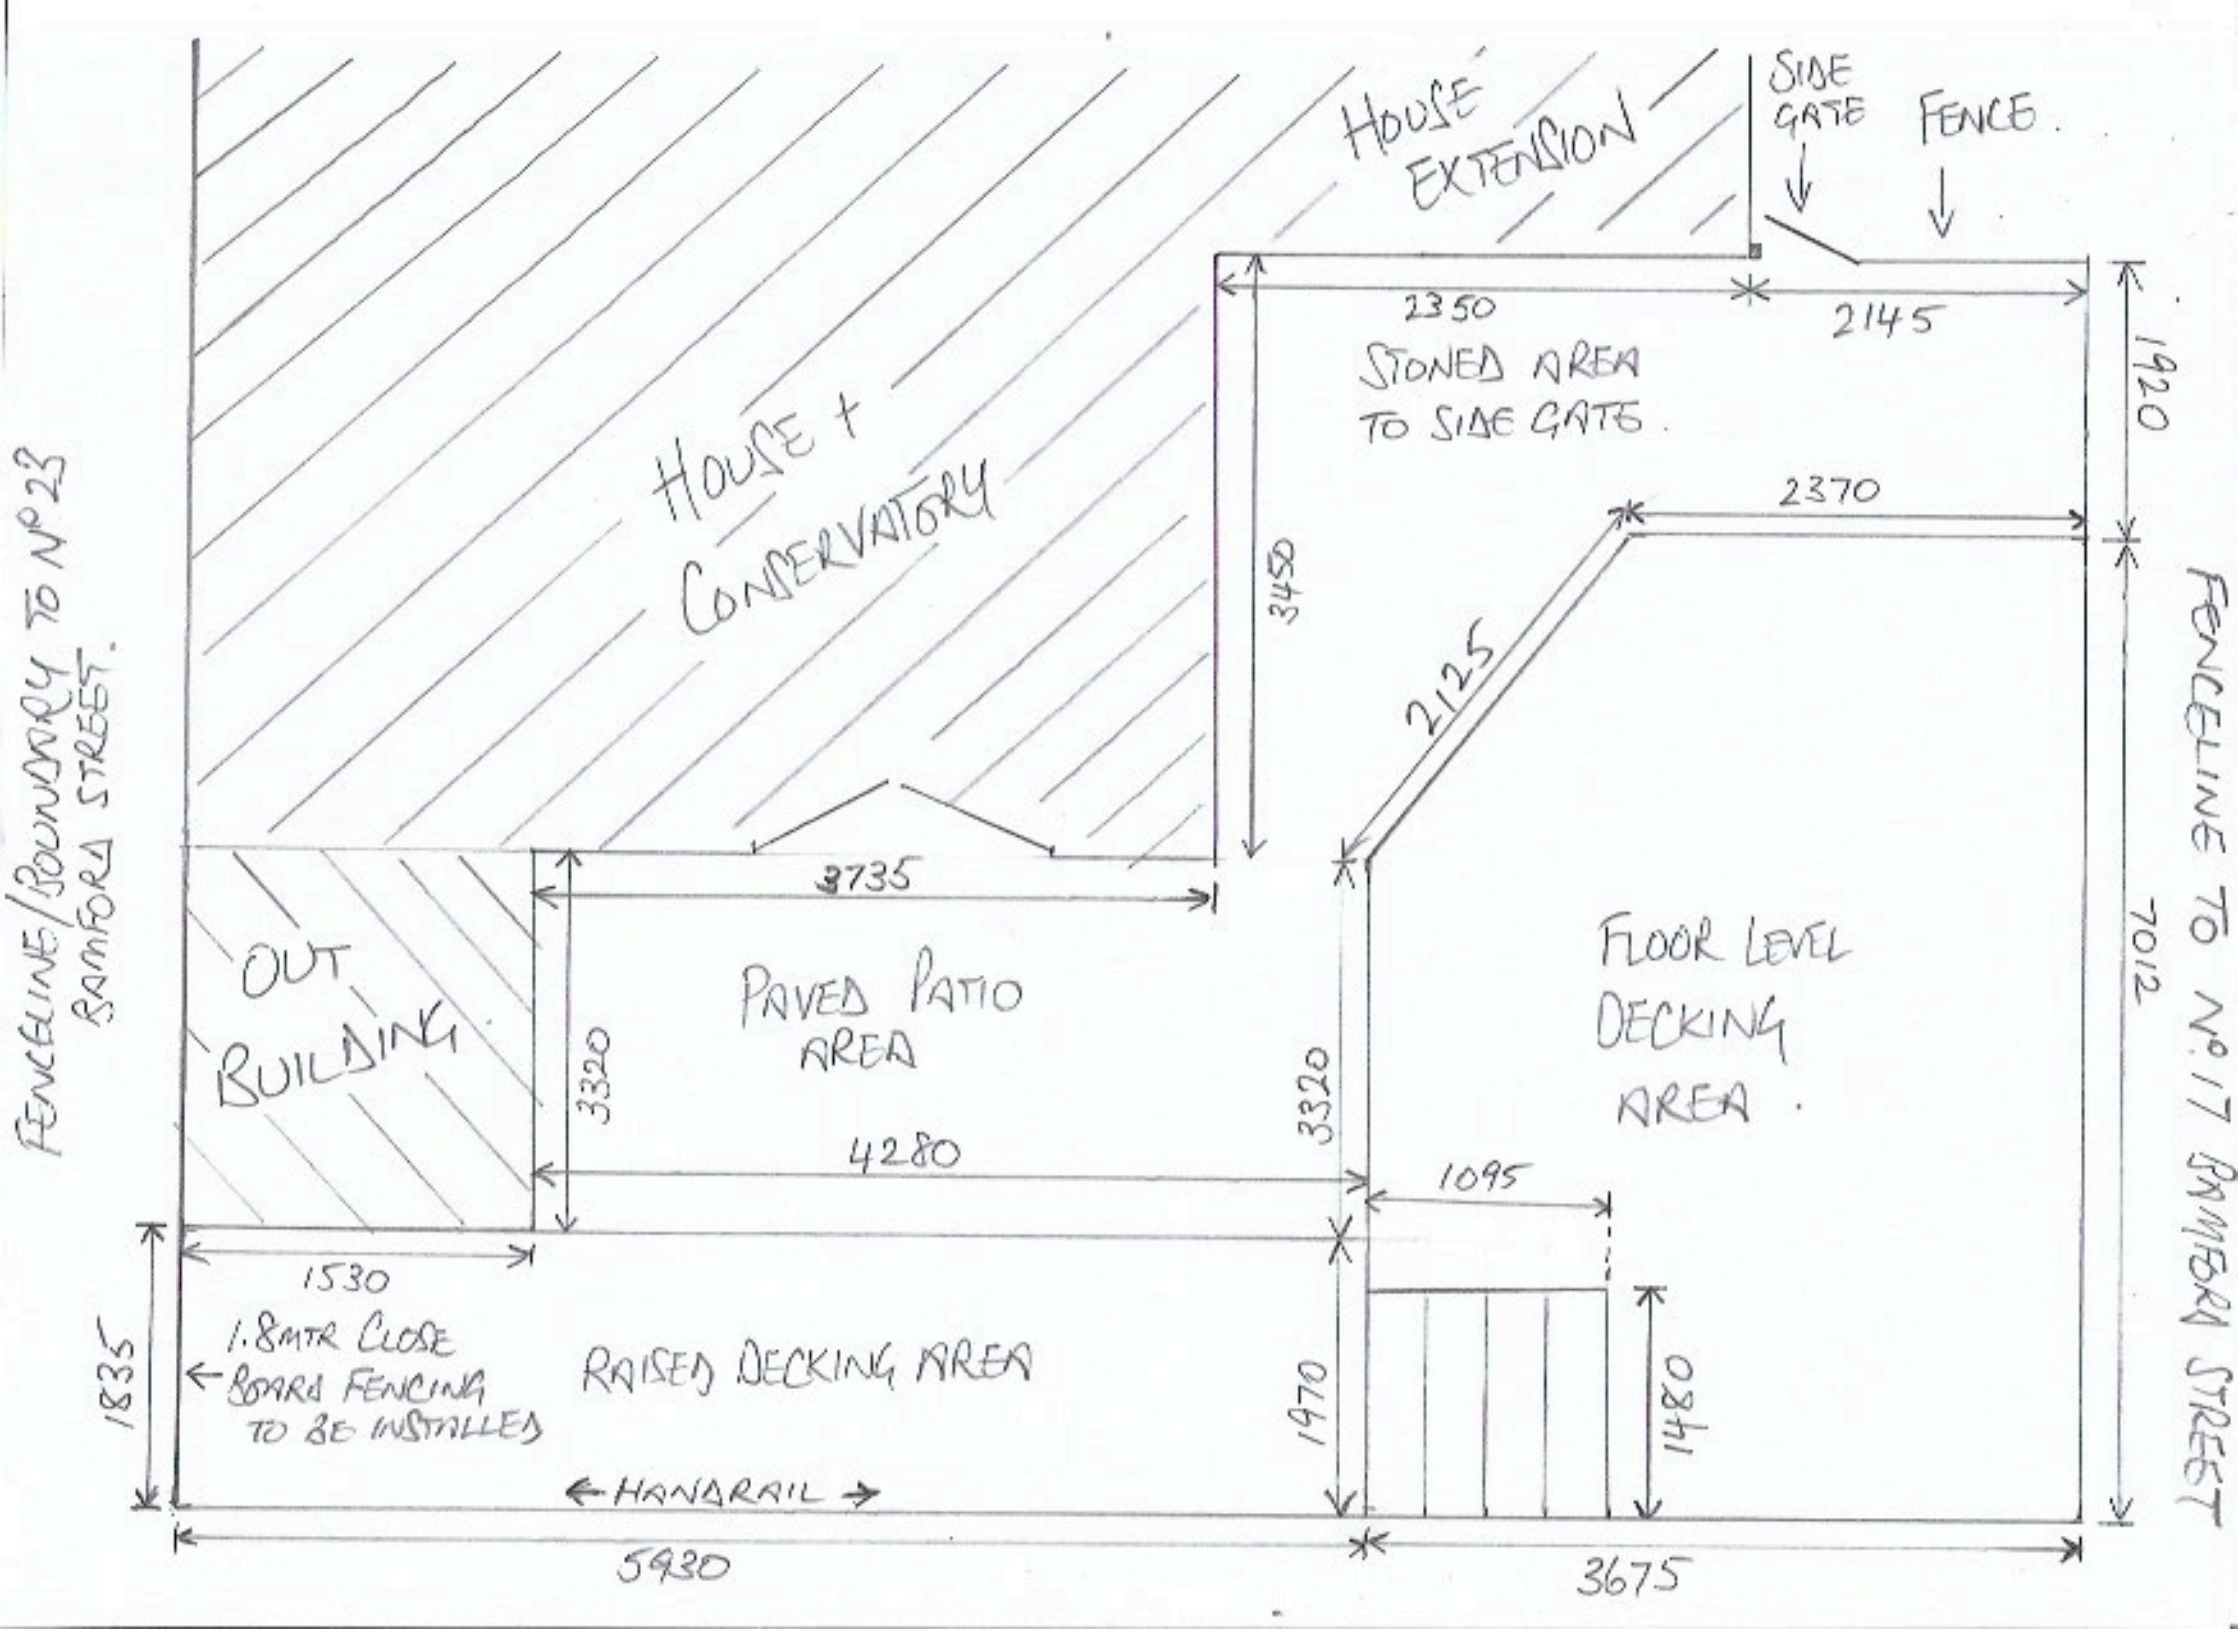

HOUSE EXTENSION
SIDE GATE
FENCE.
HOUSE + CONSERVATORY
2350
2145
STONED AREA TO SIDE GATE.
1920
2370
3450
2125
7012
3735
OUT BUILDING
PAVED PATIO AREA
FLOOR LEVEL DECKING AREA.
3320
3320
4280
1095
1530
1835
1.8MTR CLOSE BOARD FENCING TO BE INSTALLED
RAISED DECKING AREA
1970
1480
HANDRAIL
5930
3675
FENCELINE/BOUNDARY TO Nº23 RAMFORD STREET.
FENCELINE TO Nº17 RAMFORD STREET