

EXISTING FRONT ELEVATION



EXISTING SIDE ELEVATION



EXISTING SIDE ELEVATION



EXISTING REAR ELEVATION



PROPOSED FRONT ELEVATION

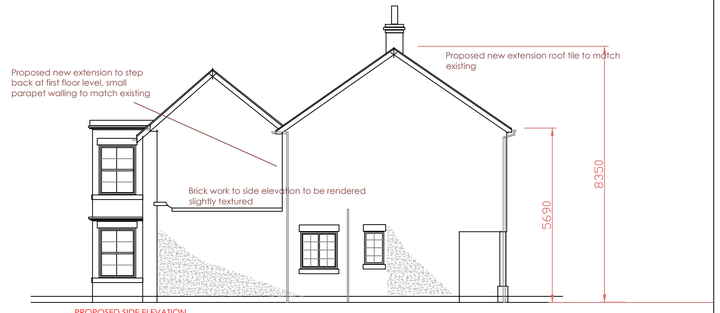

PROPOSED SIDE ELEVATION



PROPOSED SIDE ELEVATION

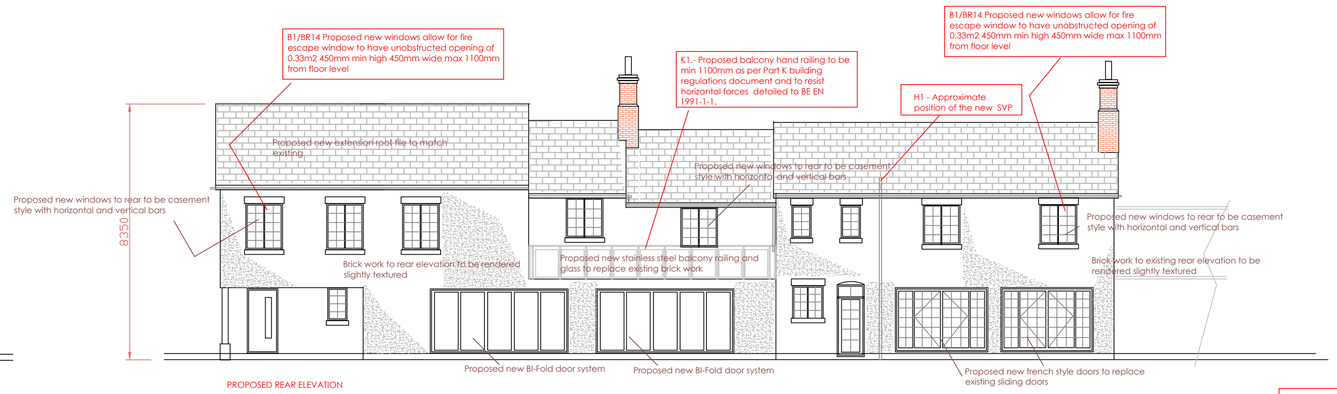

PROPOSED REAR ELEVATION

ALL DIMENSIONS MUST BE CHECKED ON SITE PRIOR TO CONSTRUCTION TAKING PLACE AND SEE ALSO ENGINEERS DETAIL AND SPECIFICATIONS. ALL PRE-MANUFACTURED ITEMS MUST ALSO BE CHECKED ON SITE FOR DIMENSION PRIOR TO MANUFACTURE

simongee Designs Ltd.
Architectural & Property Consultant

Simon Gee Designs
13 Church Street
Lambley
Nottingham
NG4 4QB

Simon Gee owns the copyright © of this drawing which is not to be copied, reproduced or disclosed to a third party without written permission of Simon Gee

Client: Mr J. Wilkinson

Address: North End,
Park Hall Drive,
West Hallam.
DE7 6HR

Project: Proposed Extension to Front, side and Rear Elevation

Title: Existing & Proposed Elevations

Drawn by: Simon Gee Designs

Date: 03:11:20

Job No. NE-WH-2020-01-R1

Scale: 1:100 @ A1

DO NOT SCALE, FOR REFERENCE ONLY