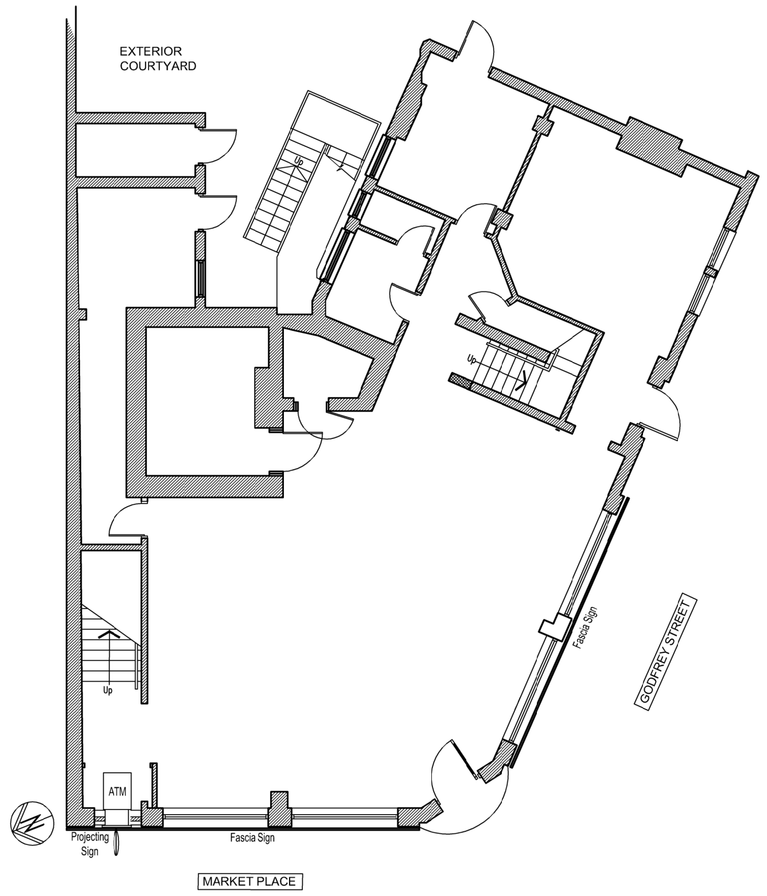
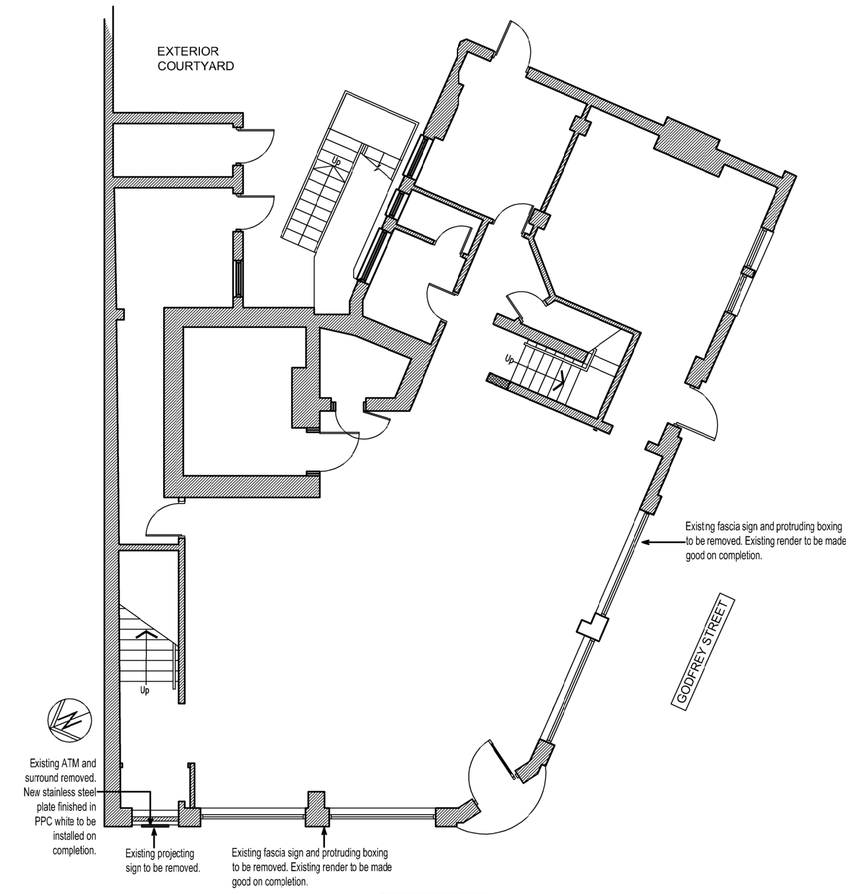



Existing Ground Floor Plan
Scale 1:100




Proposed Ground Floor Plan
Scale 1:100




Existing Market Place Elevation
Scale 1:100



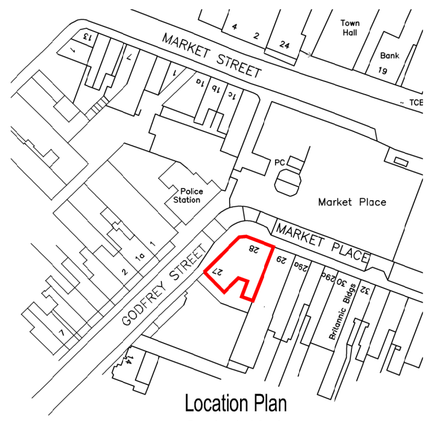

Proposed Market Place Elevation
Scale 1:100




Existing Godfrey Street Elevation
Scale 1:100




Proposed Godfrey Street Elevation
Scale 1:100




Location Plan
Scale 1:1250

Key

Site / Land Ownership

Scale Bar
0M 1M 2M 3M 4M 5M
1:100

Scale Bar
0M 12.5M 25M 37.5M 50M 62.5M
1:1250




Construction staff and operatives must ensure the principal contractor has provided thorough and accurate information on all health and safety aspects relating to the designs identified on this drawing including the review of:

- Designers'contractors risk assessments
- Method statements
- Permit to work
- Pre construction information

The designers note that the following health and safety risks relating to this drawing have not been eliminated during the design process:

| ref | residual risk |
|---|---|
| | |

| revision | date | by | chk |
|---|---|---|---|
| | | | |

All dimensions to be verified on site, and the Architect informed of any discrepancy. All drawings and specifications should be read in conjunction with the Health and Safety Plan; all conflcts should be reported to the appointed Principal Designer.

This drawing s the Property of Bowman Riley Architects Limited ©
DO NOT SCALE FROM THIS DRAWING

☐ preliminary ☐ comment ☐ construction
☒ planning ☐ tender ☐ record

morris & spottiswood

| drawn by | checked by | date | scale @ A1 |
|---|---|---|---|
| GM | DH | March 21 | Varies |

Barclay's Bank,
Market Pl, Heanor
DE75 7AF

BOWMANRILEY
ARCHITECTS
Wellington House · Otley St · Skipton · N Yorkshire · BD23 1EL
Leeds | London | Skipton
01756 795611 · www.bowmanriley.com

Existing & Proposed
Plans and Elevations

| project number | drawing number | revision |
|---|---|---|
| 8477.43 | P(000)001 | - |

cad reference: G:\ P\8477 - Barclays 2021 Branch Closures\Heanor - 8477.43\8477.43 - 02 Cad\0000 Existing, Presentation, Planning\8477.43 Heanor P(000)001.dwg