
WIDENING OF EXISTING VEHICLE ACCESS TO PROVIDE OFF ROAD PARKING AREA

85 OVER LANE. BELPER, DERBYS DE56 0HN

DRWG No. JC/OL/04/21/MM

Scale: 1:50

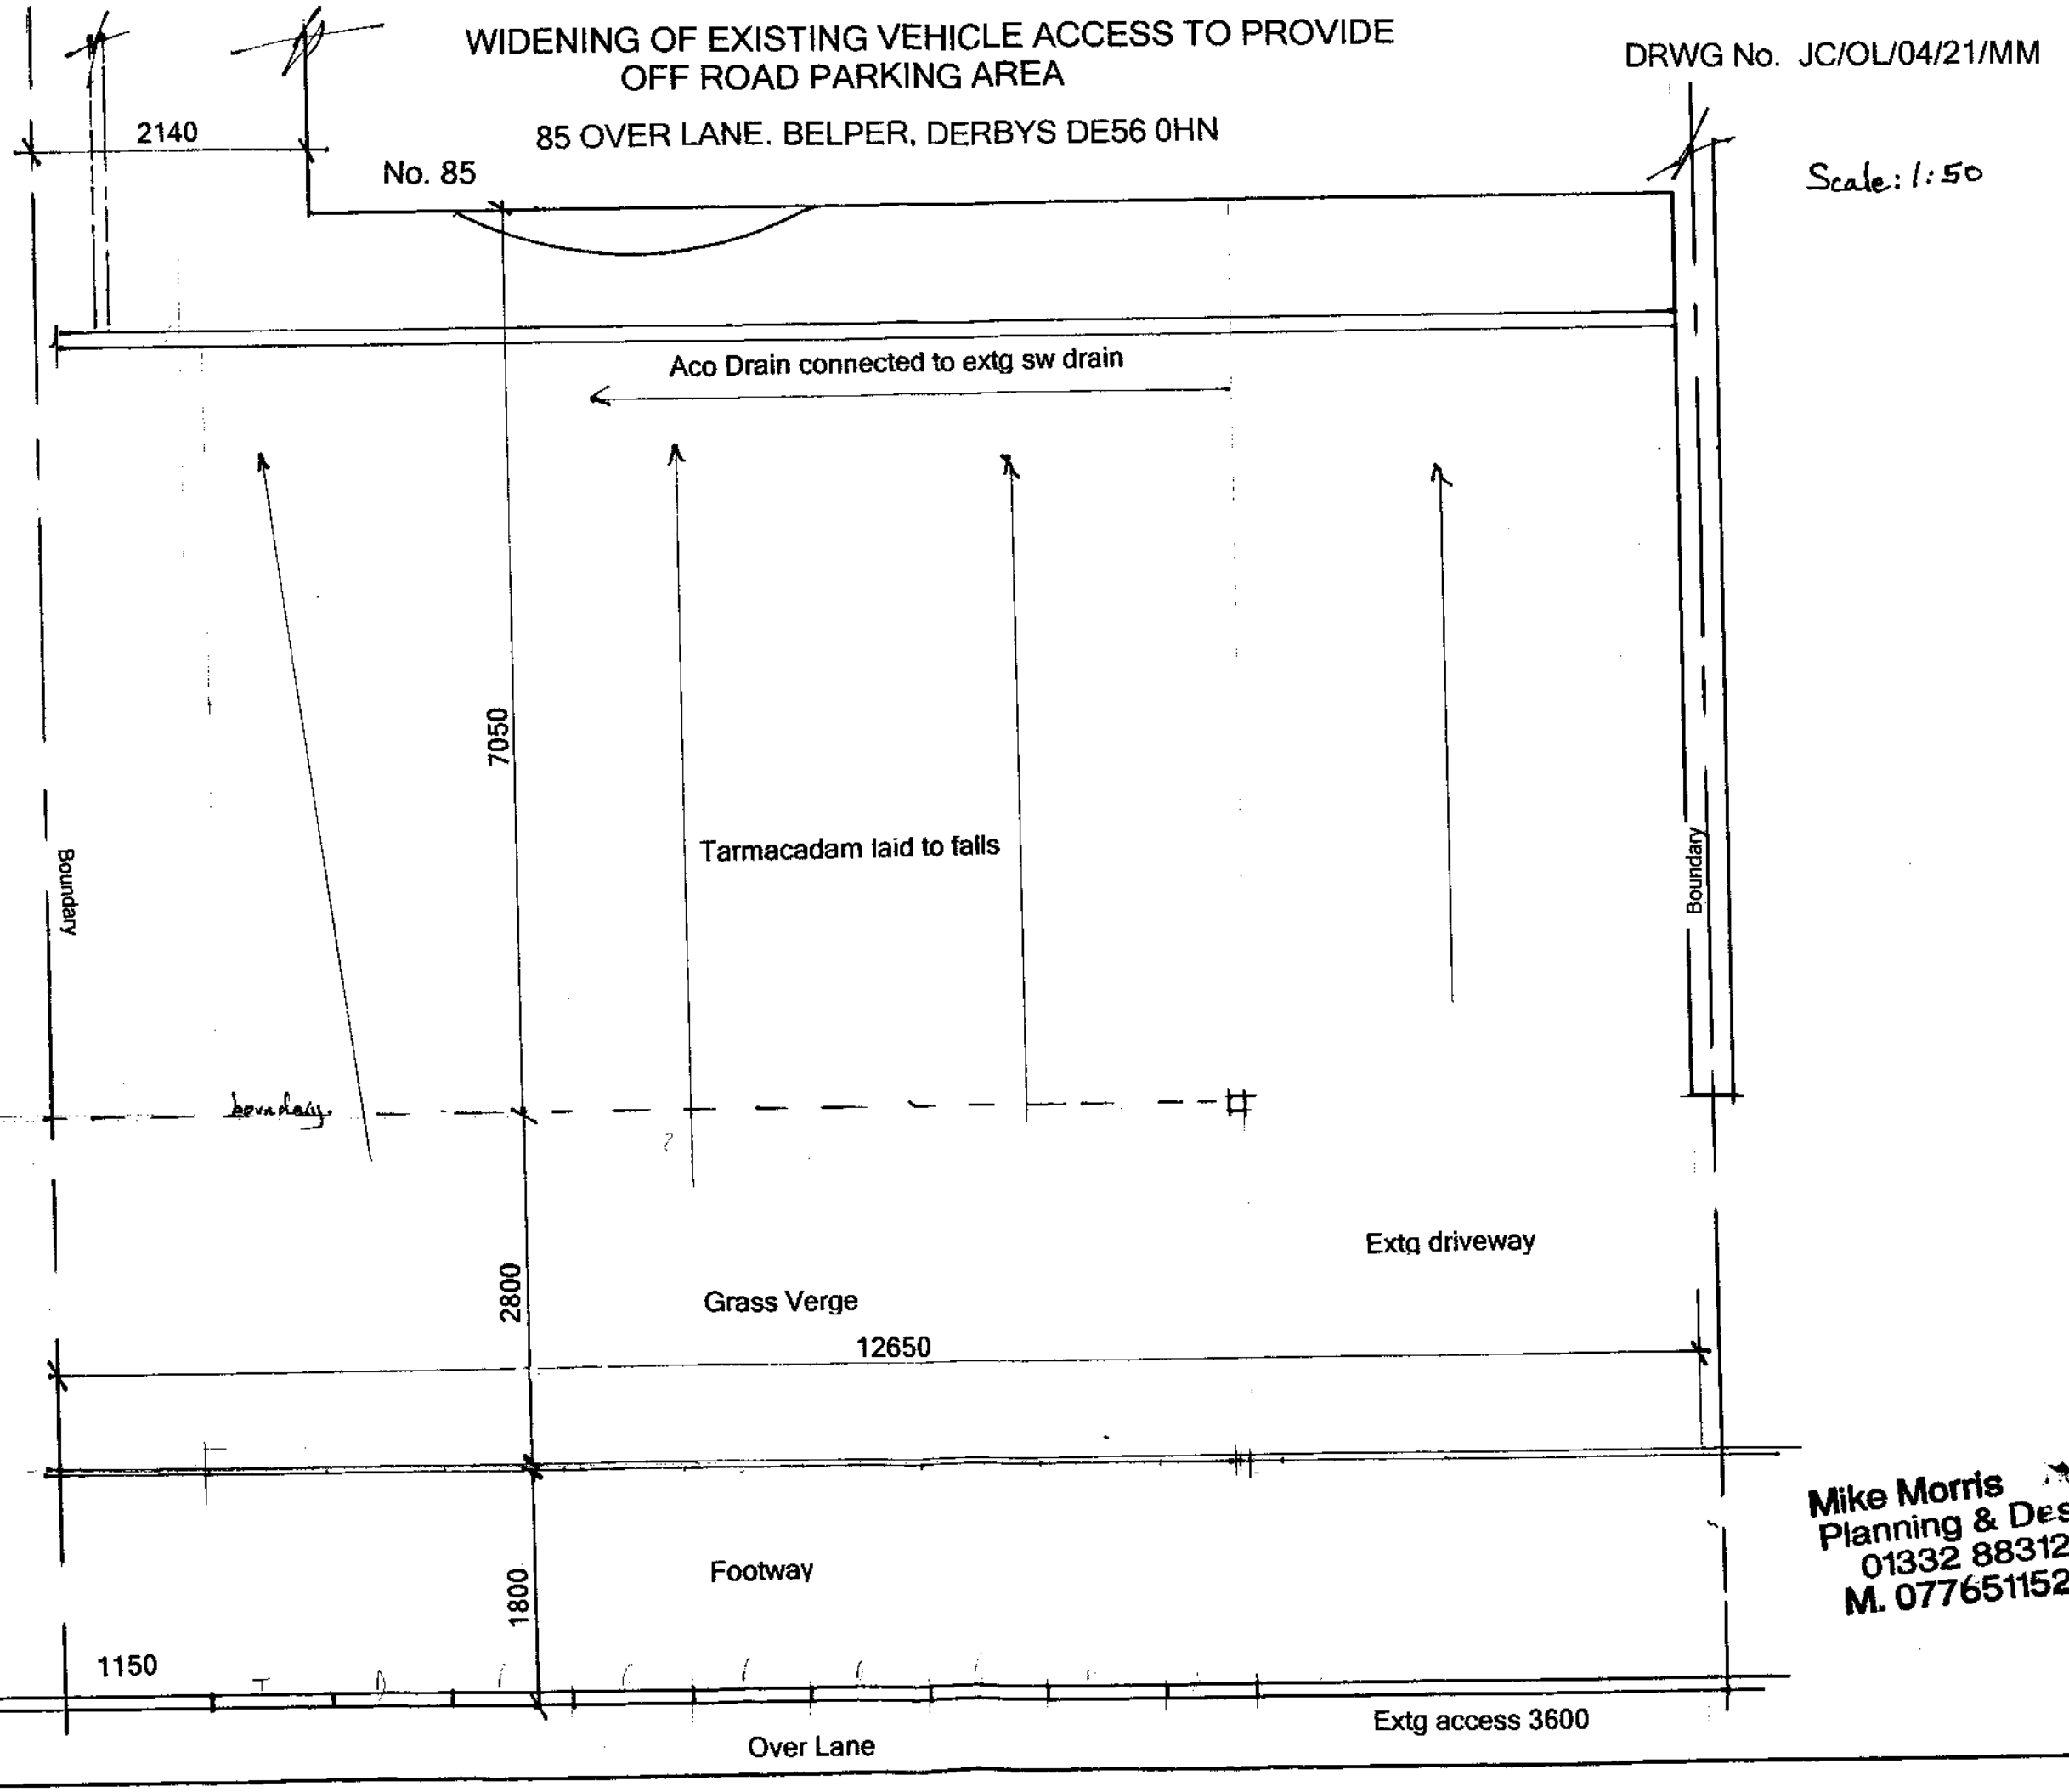

Mike Morris
Planning & Design
01332 883122
M. 07765115222