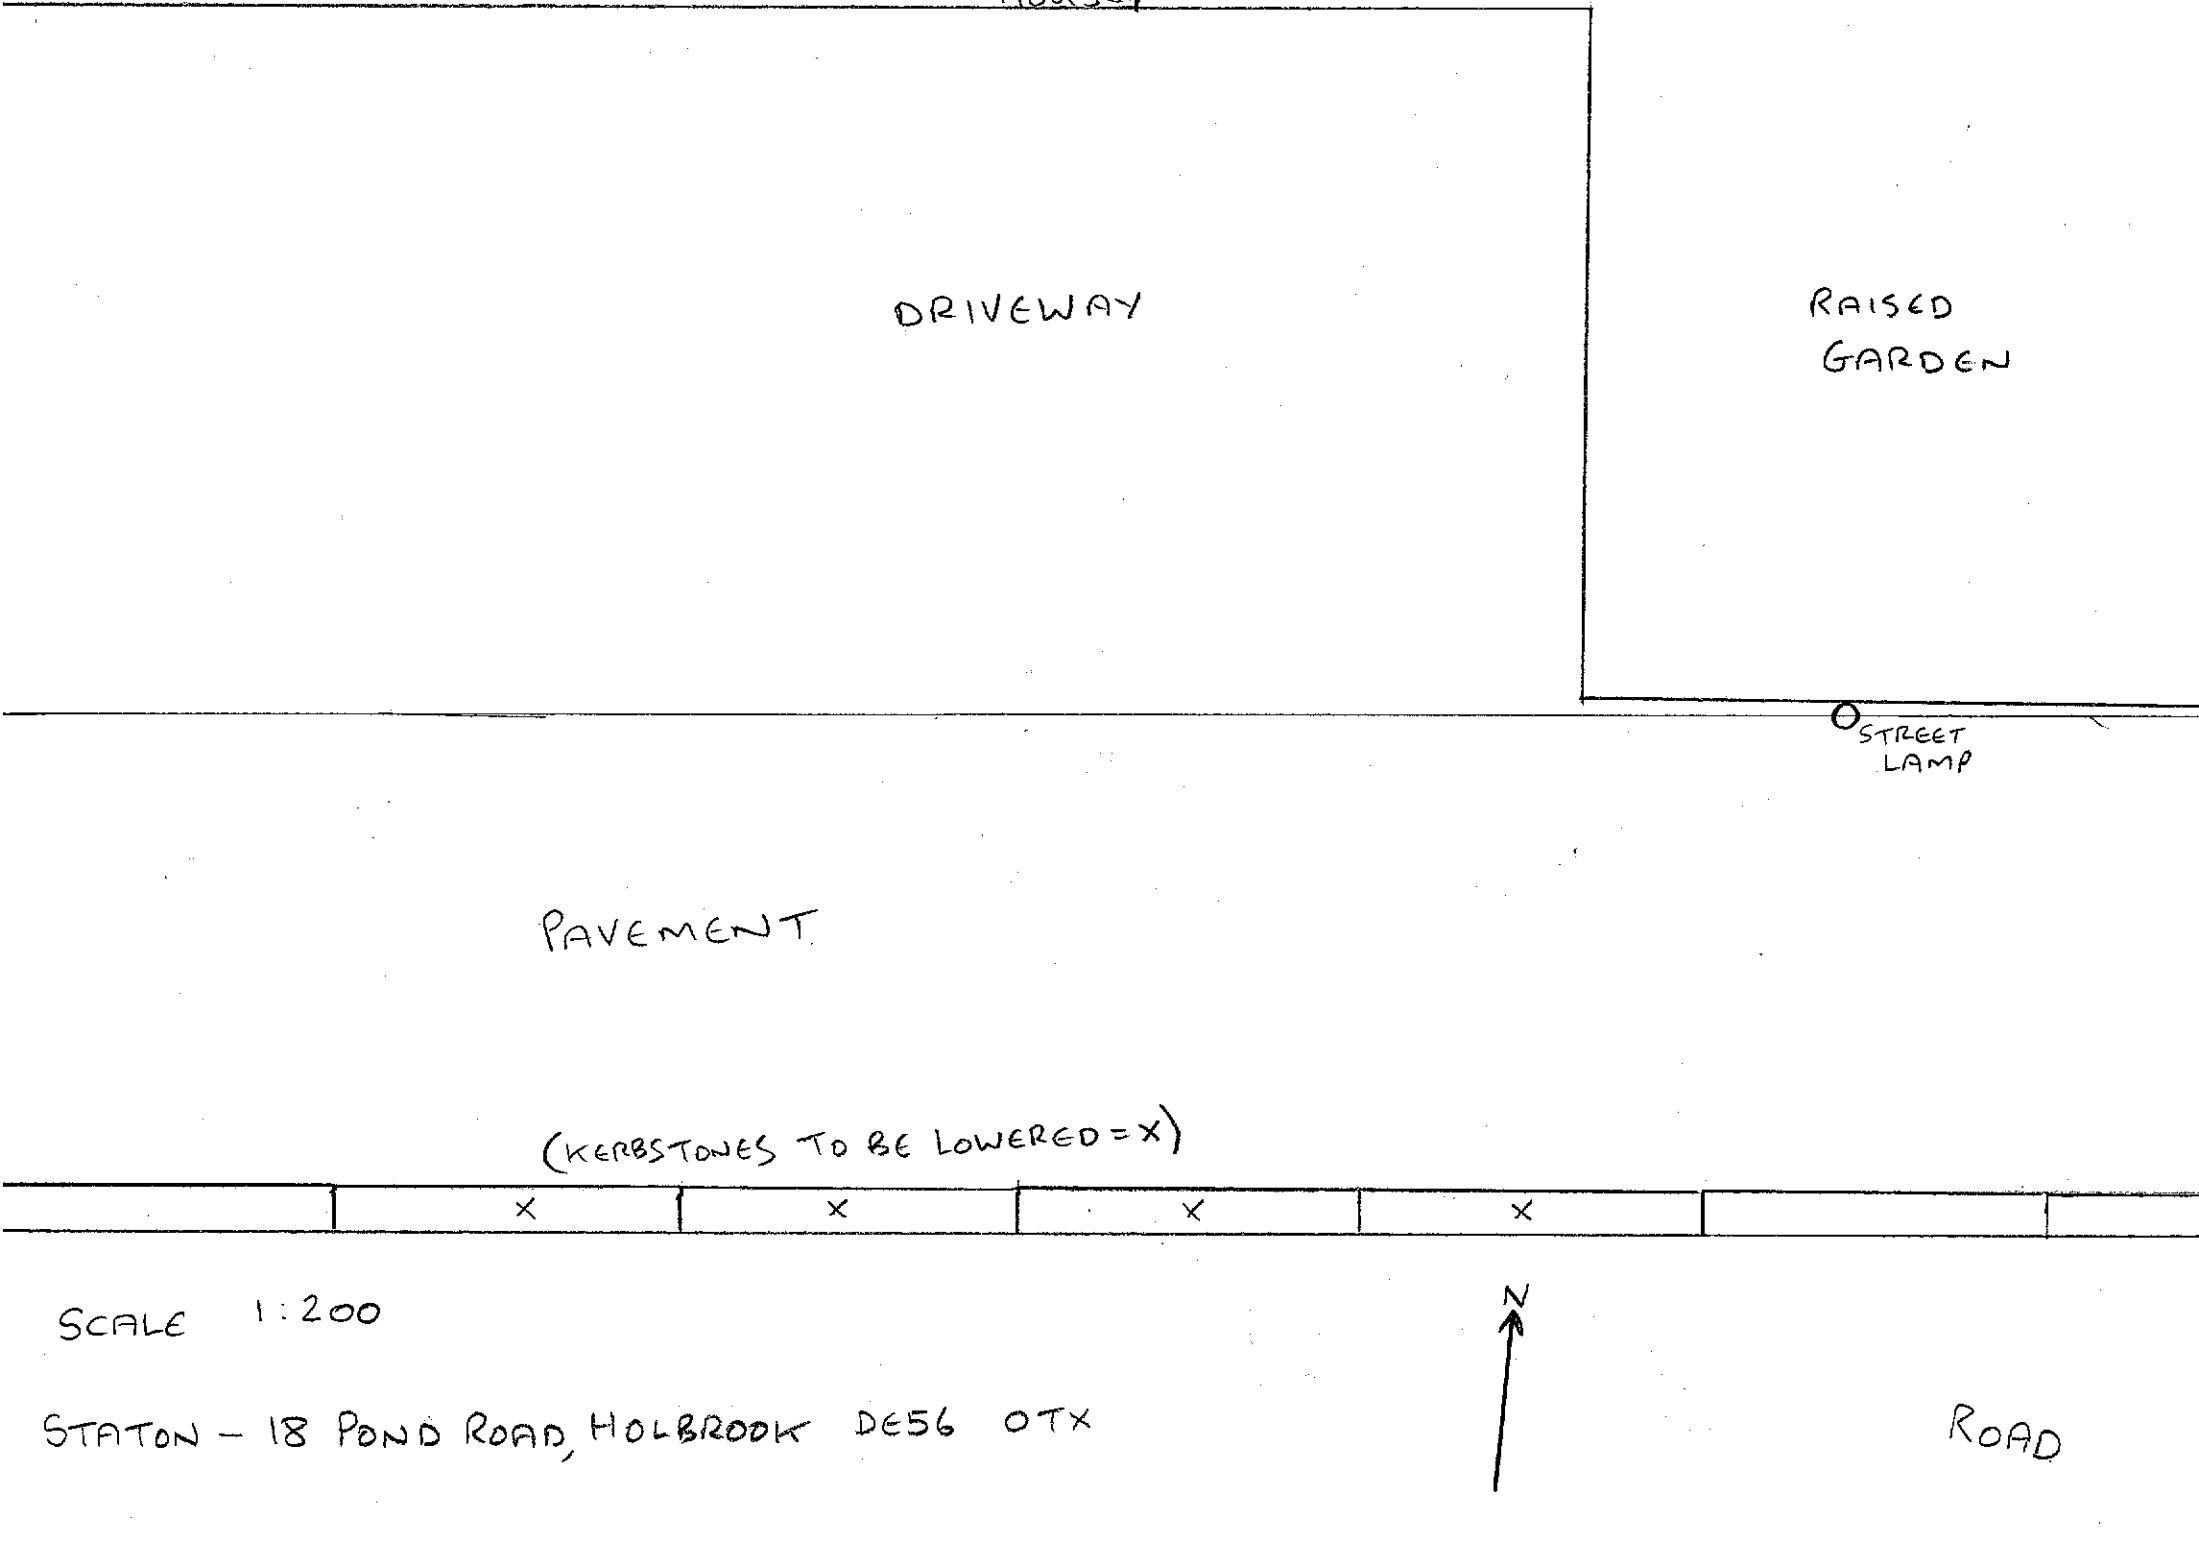
DRIVEWAY
RAISED GARDEN
STREET LAMP
PAVEMENT
(KERBSTONES TO BE LOWERED = X)
X
X
X
X
SCALE 1:200
N
STATON – 18 POND ROAD, HOLBROOK DE56 0TX
ROAD