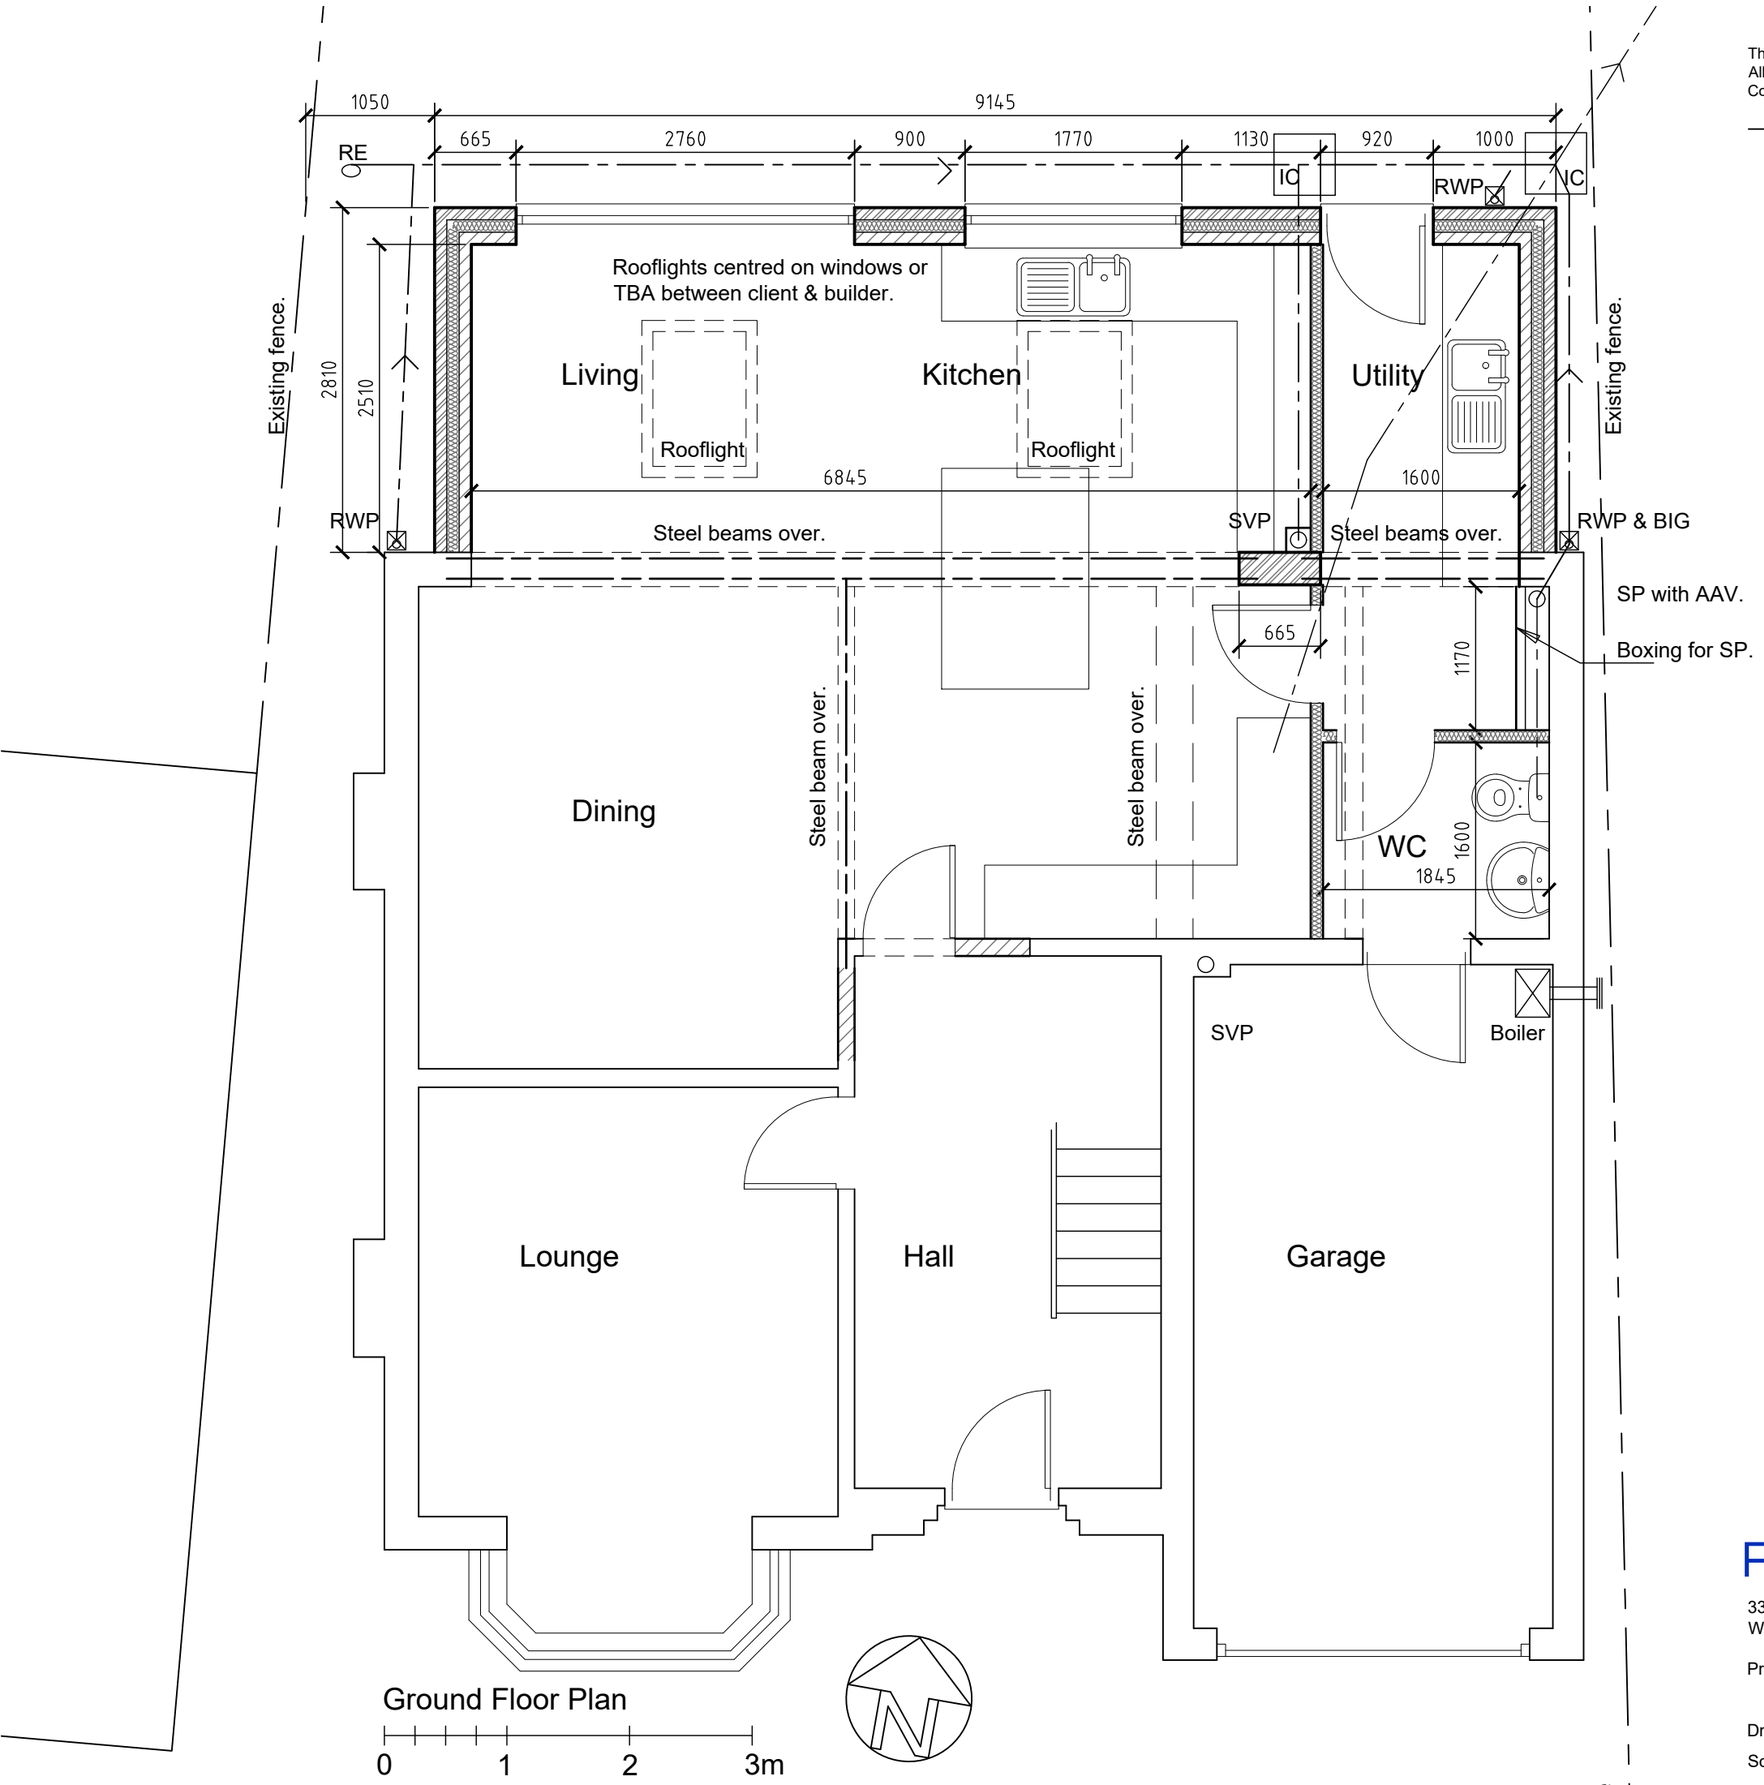

This drawing is to be read in conjunction with all other relevant drawings including the project specification.
All dimensions are shown in millimetres and must be be verified by contractors on site before commencing work.
Copyright of this drawing belongs to Freestone Design Limited.

revision	date

Proposed Ground Floor Plan

FREESTONE DESIGN LIMITED

33 Nursery Avenue West Hallam Ilkeston Derbyshire DE7 6HT Tel : 0776 1818 937
Website: www.freestone-design.co.uk Email: info@freestone-design.co.uk

Project : Proposed Single Storey Rear Extension:
22 Wirksworth Road, Duffield, Derby DE56 4GZ

Drawing : Proposed Ground Floor Plan Date : March 2021

Scale : 1:50 @ A3 Number : FDL-21-232-04