





Proposed Alterations, Renovation and Two-Storey Rear Extension

at: 19 Wood Street Alfreton DE55 7JW

for Mr. Matthew Stringfellow







Proposed Alterations, Renovation and Two-Storey Rear Extension
at: 19 Wood Street Alfreton DE55 7JW for Mr. Matthew Stringfellow

Project Ref. No: MS/WS/
April 2021

Drawings List:

Drawing Title	Drawing Scale	Type	Drawing No.
All Drawing Sheets are A3 Size			
1. Location & Site Plan	1/1250 & 1/500	Existing	MS/WS/01
2. Existing Block/Roof Plan	1/200		MS/WS/02
3. Existing Ground Floor Plan	1/100		MS/WS/03
4. Existing First Floor & Attic Plans	1/100		MS/WS/04
5. Existing Front & Rear Elevations	1/100		MS/WS/05
6. Exist. Side (N) Elev. & Section A-A	1/100		MS/WS/06
7. Exist. Side (S) Elev. & Section B-B	1/100		MS/WS/07
8. Proposed Ground Floor Plan	1/100	Proposed	MS/WS/08
9. Proposed First Floor & Attic Plans	1/100		MS/WS/09
10. Proposed Front (W) Elevation	1/50		MS/WS/10
11. Proposed Rear (E) Elevation-1	1/50		MS/WS/11
12. Proposed Rear (E) Elevation-2	1/50		MS/WS/12
13. Proposed Side (N) Elevation-1	1/50		MS/WS/13
14. Proposed Side (S) Elevation-1	1/50		MS/WS/14
15. Proposed Side (N&S) Elevations-2	1/100		MS/WS/15
16. Proposed Cross Section A-A	1/50		MS/WS/16

NOTE: DO NOT SCALE THIS DRAWING. ALL MEASUREMENTS TO BE CHECKED ON SITE PRIOR TO ANY BUILDING WORK BEGINS. REFER TO STRUCTURAL ENGINEER'S DETAILS.

Proposed Alterations, Renovation and Two-Storey Rear Extension at: 19 Wood Street Alfreton DE55 7JW



Site Plan Scale: 1/500

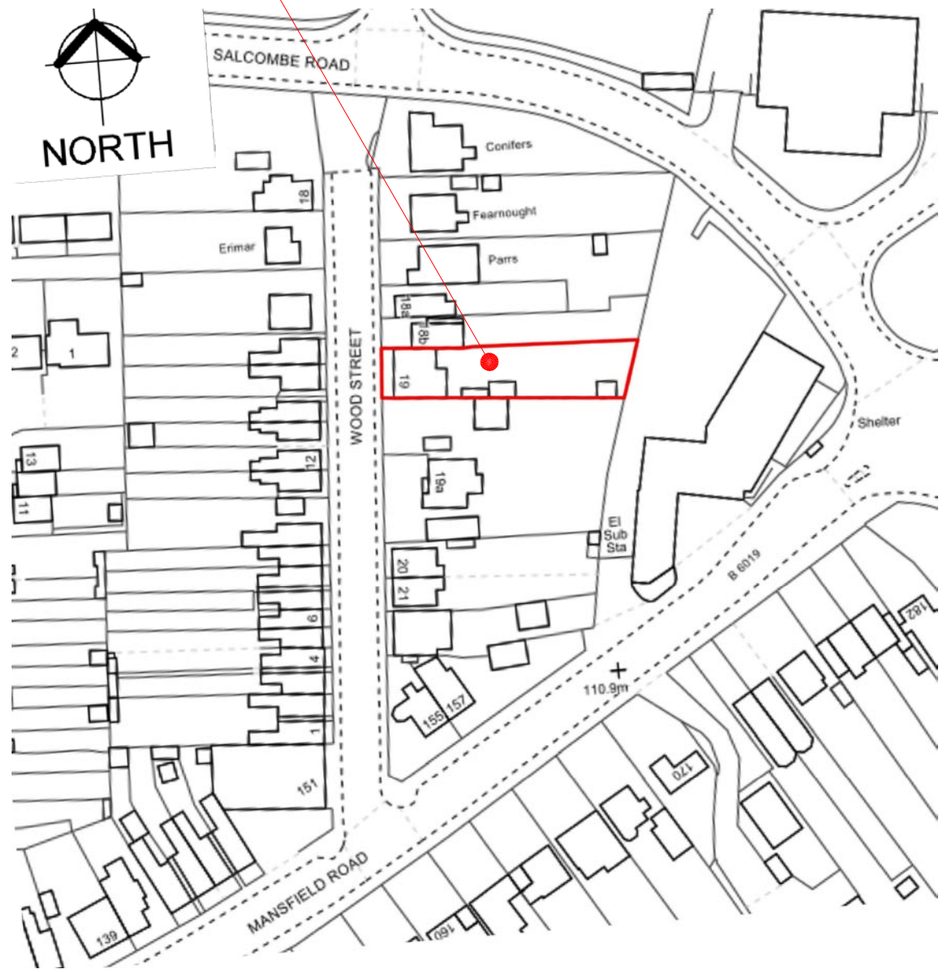

Location Plan Scale: 1/1250

Atelier Willowbridge Architecture & Building Design	contact: atelierwillowbridge@gmail.com		Mobile: 07504530019	Landline: 01623857298
Atelier Willowbridge Architecture & Building Design	PROJECT:	Proposed Alterations, Renovation and Two-Storey Rear Extension at: 19 Wood Street Alfreton DE55 7JW for Mr. Matthew Stringfellow		
	TITLE:	Location & Site Plans	SCALE: 1/1250 & 1/500 SIZE: A3	DRAWING NO: MS/WS/01
	REV. NOTE:		DATE: April 2021	

NOTE: DO NOT SCALE THIS DRAWING. ALL MEASUREMENTS TO BE CHECKED ON SITE PRIOR TO ANY BUILDING WORK BEGINS. REFER TO STRUCTURAL ENGINEER'S DETAILS.



Existing Block / Roof Plan - Scale: 1/200

0 5 10 15 20

Atelier Willowbridge Architecture & Building Design	contact: atelierwillowbridge@gmail.com	Mobile: 07504530019	Landline: 01623857298
PROJECT:	Proposed Alterations, Renovation and Two-Storey Rear Extension at: 19 Wood Street Alfreton DE55 7JW for Mr. Matthew Stringfellow		
TITLE:	Existing Block / Roof Plan	SCALE: 1/200 SIZE: A3	DRAWING NO: MS/WS/02
REV. NOTE:		DATE: April 2021	

NOTE: DO NOT SCALE THIS DRAWING. ALL MEASUREMENTS TO BE CHECKED ON SITE PRIOR TO ANY BUILDING WORK BEGINS. REFER TO STRUCTURAL ENGINEER'S DETAILS.



Existing Ground Floor Plan - Scale: 1/100

0 5 10m

Atelier Willowbridge Architecture & Building Design	contact: atelierwillowbridge@gmail.com	Mobile: 07504530019	Landline: 01623857298
PROJECT:	Proposed Alterations, Renovation and Two-Storey Rear Extension at: 19 Wood Street Alfreton DE55 7JW for Mr. Matthew Stringfellow		
TITLE:	Existing Ground Floor Plan	SCALE: 1/100 SIZE: A3	DRAWING NO: MS/WS/03
REV. NOTE:		DATE: April 2021	

NOTE: DO NOT SCALE THIS DRAWING. ALL MEASUREMENTS TO BE CHECKED ON SITE PRIOR TO ANY BUILDING WORK BEGINS. REFER TO STRUCTURAL ENGINEER'S DETAILS.

STREET

WOOD

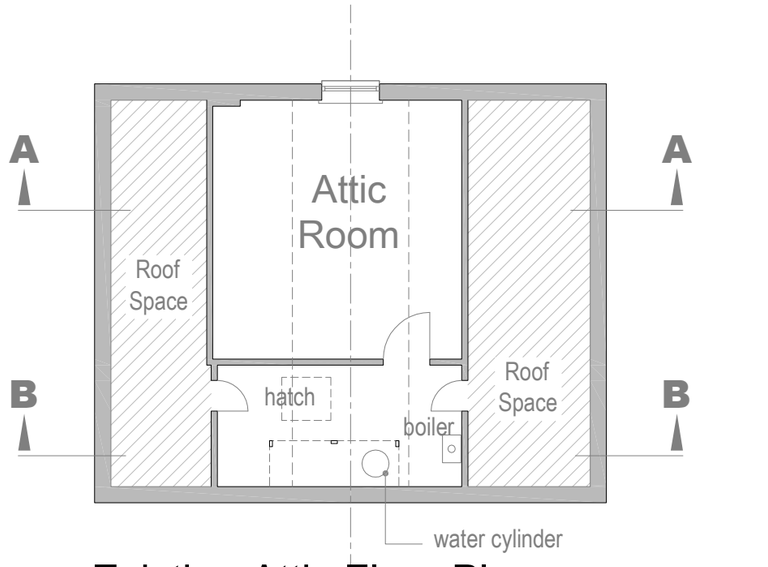

Existing Attic Floor Plan - Scale: 1/100

0 5 10m

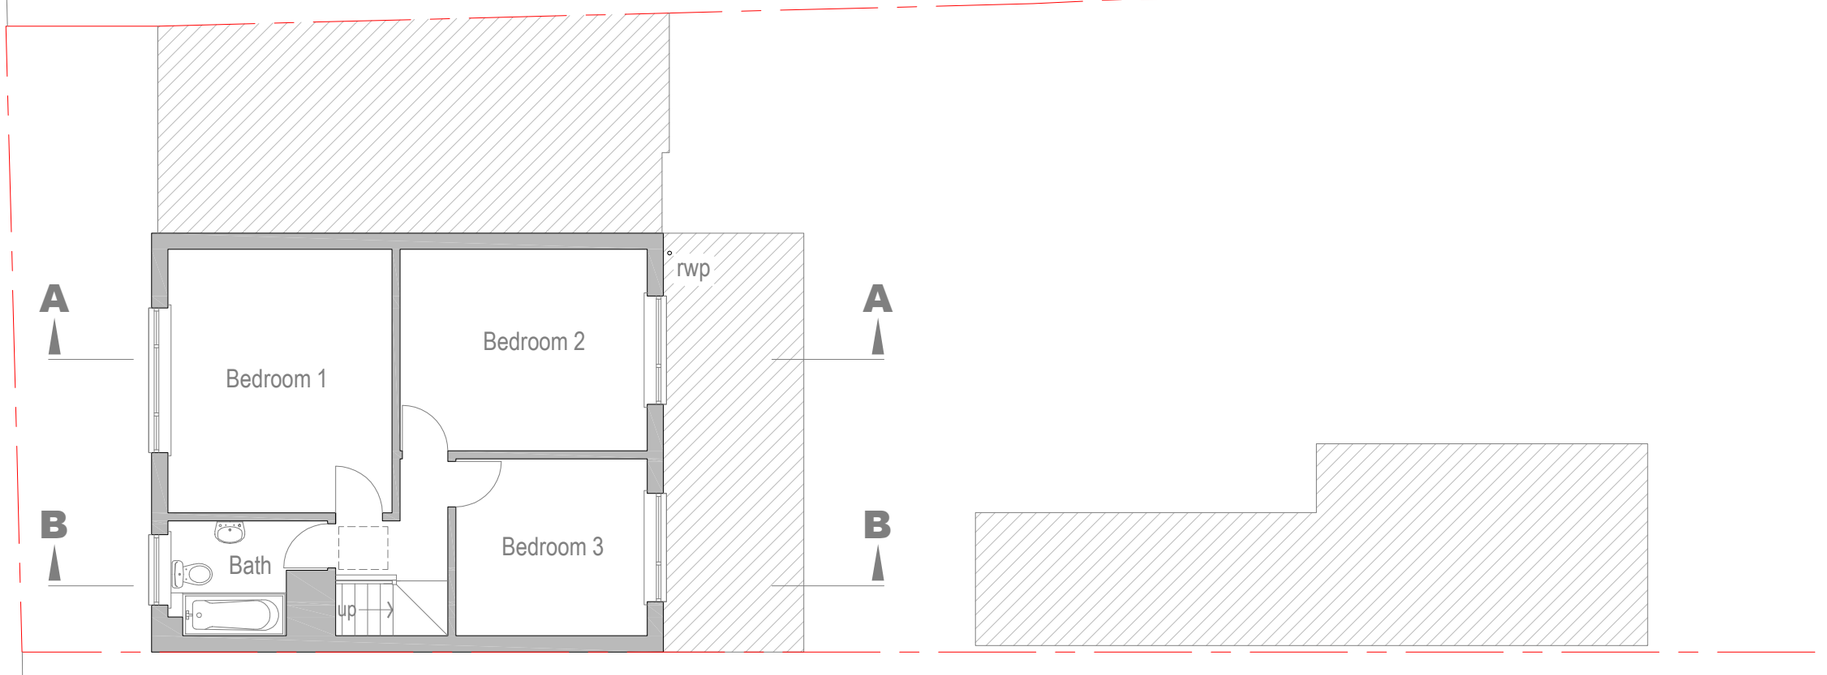

Existing First Floor Plan - Scale: 1/100

Atelier Willowbridge Architecture & Building Design	contact: atelierwillowbridge@gmail.com Mobile: 07504530019 Landline: 01623857298		
Atelier Willowbridge Architecture & Building Design	PROJECT:	Proposed Alterations, Renovation and Two-Storey Rear Extension at: 19 Wood Street Alfreton DE55 7JW for Mr. Matthew Stringfellow	
	TITLE:	Existing First Floor & Attic Plans	SCALE: 1/100 SIZE: A3
	REV. NOTE:		DATE: April 2021
			DRAWING NO: MS/WS/04

NOTE: DO NOT SCALE THIS DRAWING. ALL MEASUREMENTS TO BE CHECKED ON SITE PRIOR TO ANY BUILDING WORK BEGINS. REFER TO STRUCTURAL ENGINEER'S DETAILS.

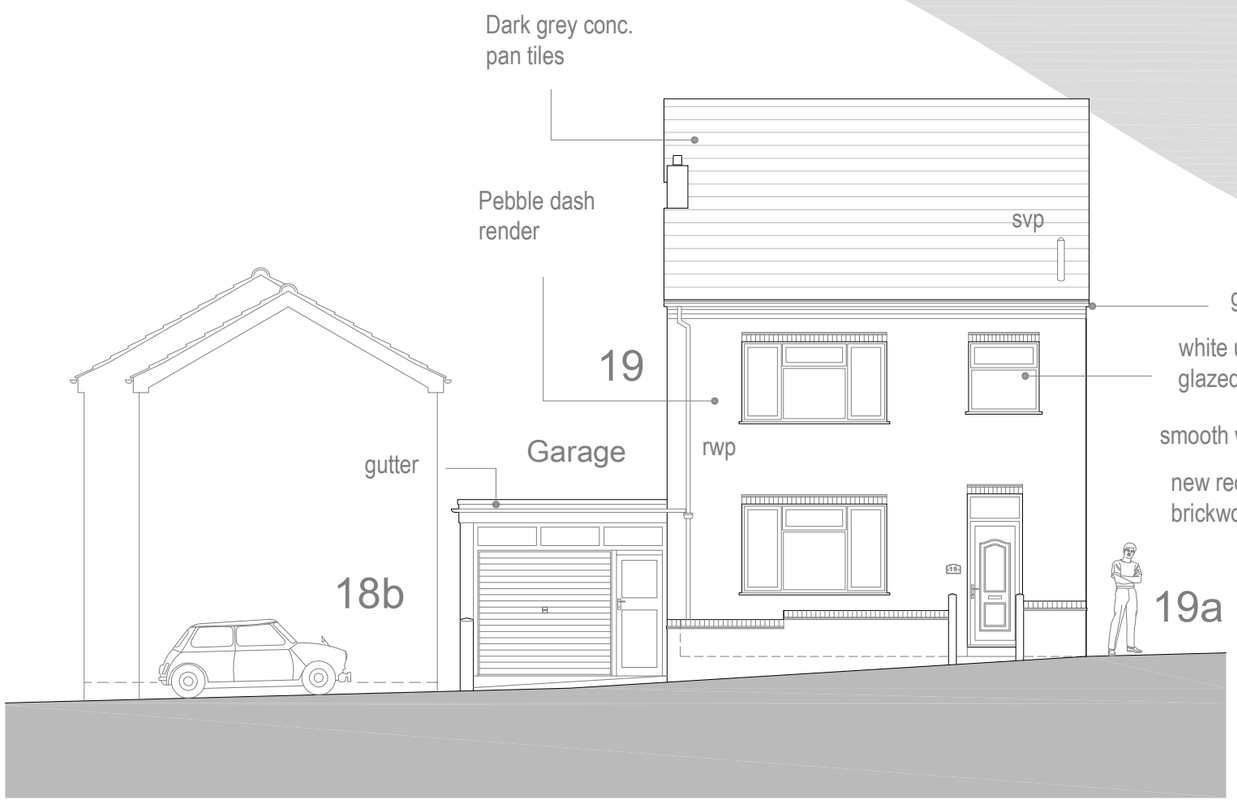

Existing Front (West) Elevation - Scale: 1/100

Facing Wood Street



Existing Rear (East) Elevation - Scale: 1/100

0 5 10m

Atelier Willowbridge Architecture & Building Design				
Atelier Willowbridge Architecture & Building Design	PROJECT:	Proposed Alterations, Renovation and Two-Storey Rear Extension at: 19 Wood Street Alfreton DE55 7JW for Mr. Matthew Stringfellow		
	TITLE:	Existing Front & Rear Elevations	SCALE: 1/100 SIZE: A3	DRAWING NO: MS/WS/05
	REV. NOTE:		DATE: April 2021	

Atelier Willowbridge Architecture & Building Design contact: atelierwillowbridge@gmail.com Mobile: 07504530019 Landline: 01623857298

NOTE: DO NOT SCALE THIS DRAWING. ALL MEASUREMENTS TO BE CHECKED ON SITE PRIOR TO ANY BUILDING WORK BEGINS. REFER TO STRUCTURAL ENGINEER'S DETAILS.

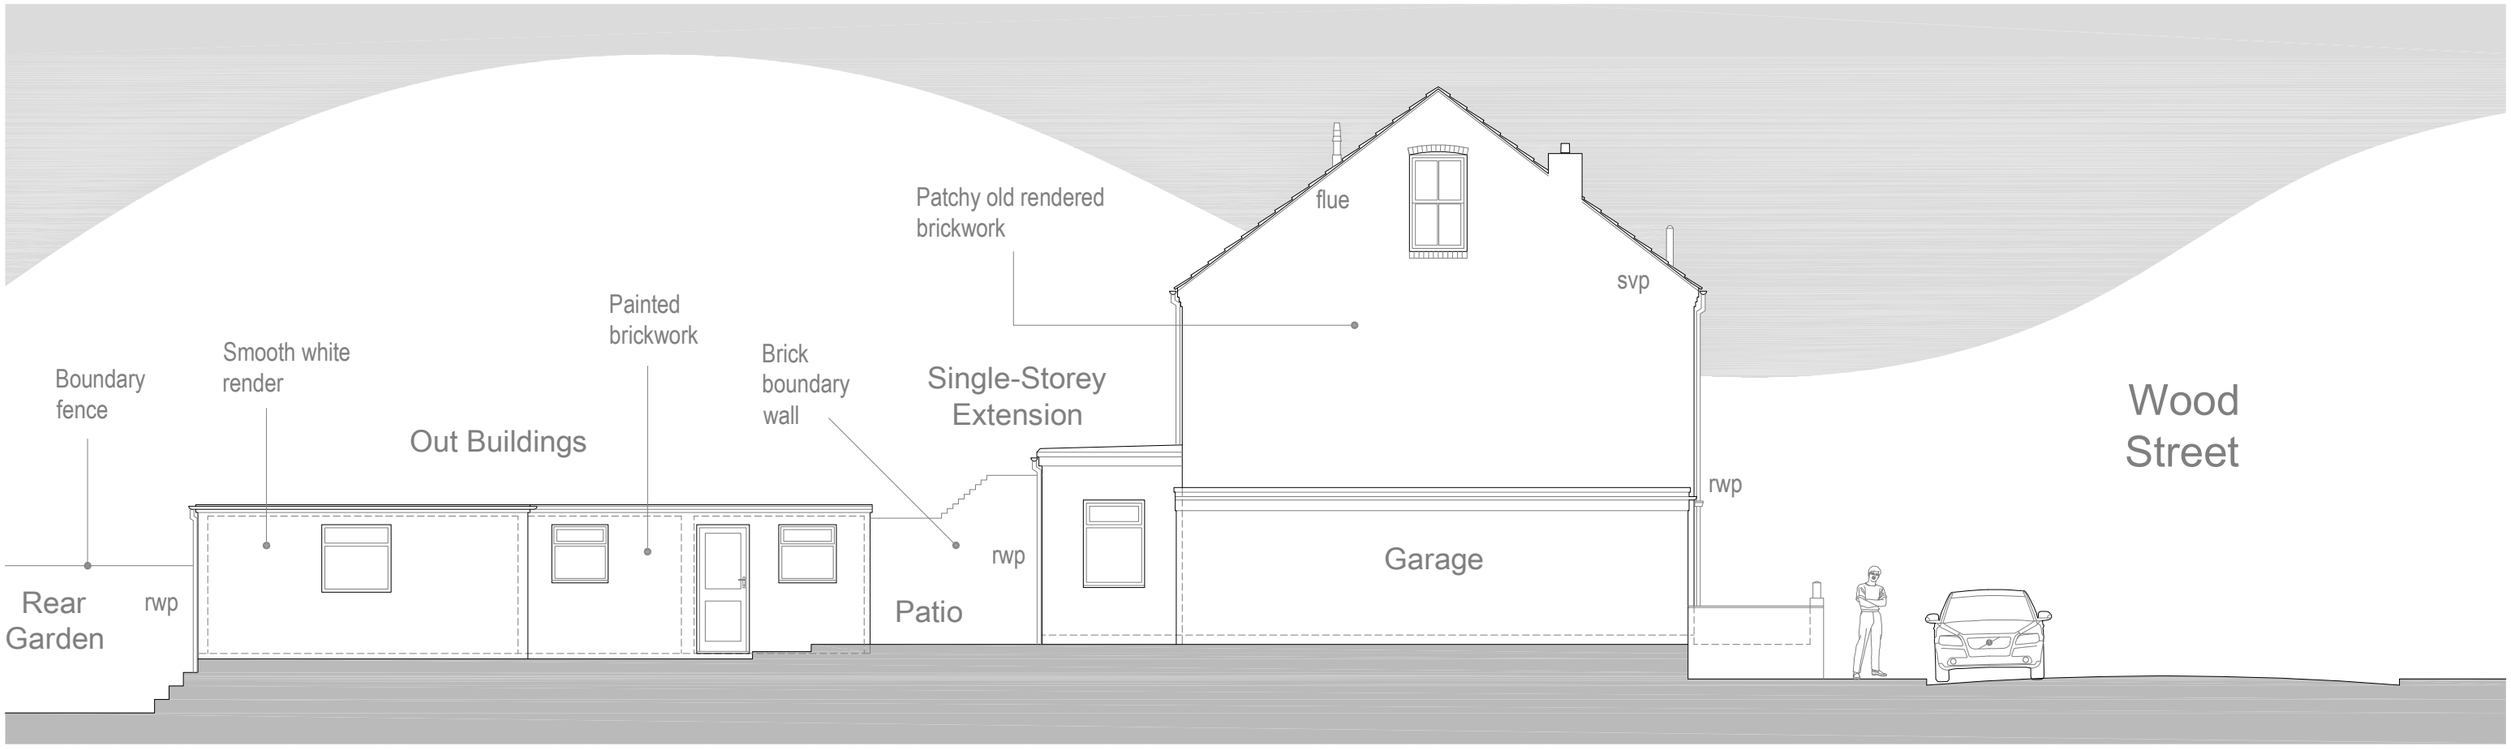

Existing Side (North) Elevation - Scale: 1/100

0 5 10m

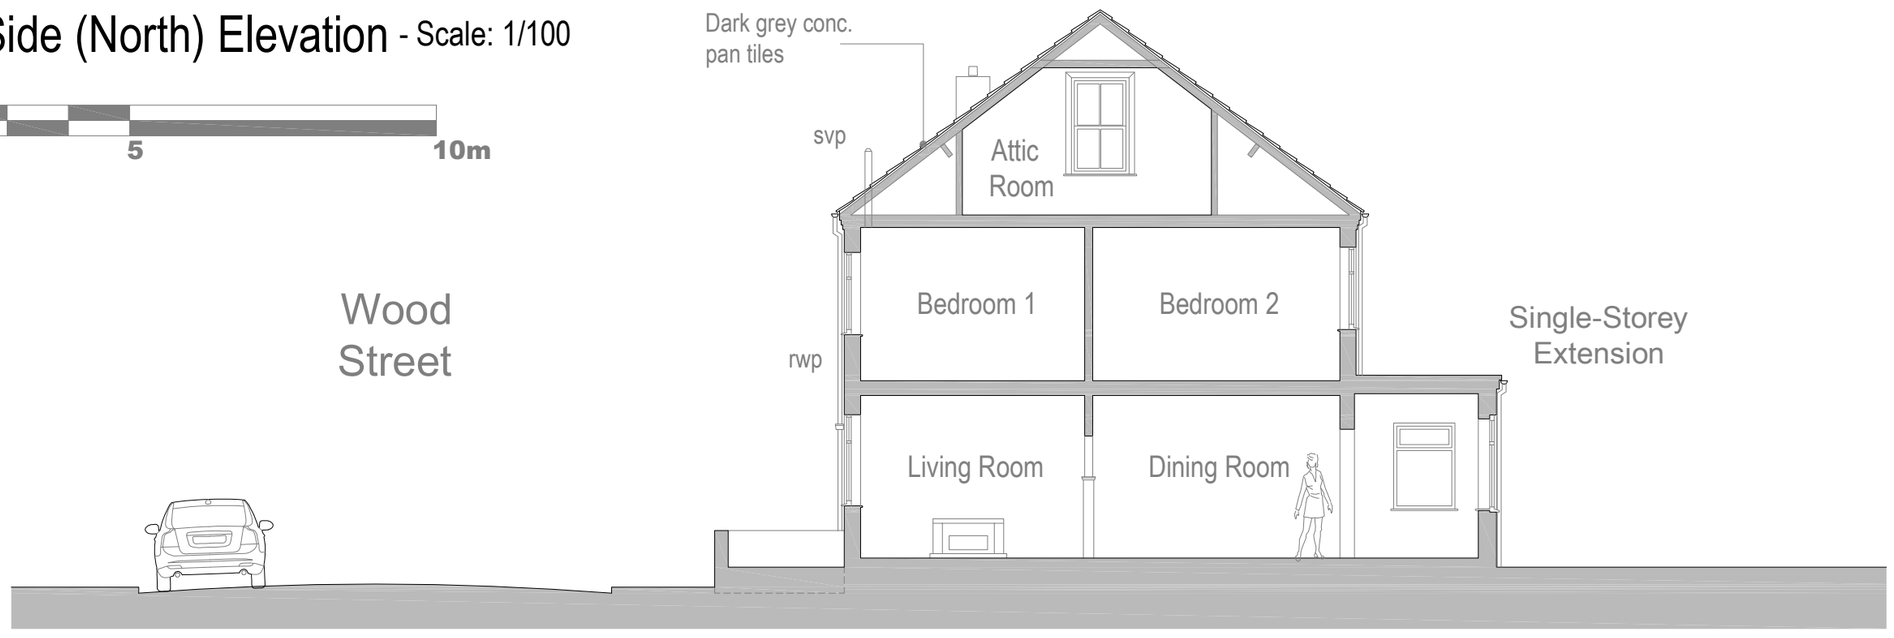

Existing Cross Section A-A - Scale: 1/100

Atelier Willowbridge Architecture & Building Design	contact: atelierwillowbridge@gmail.com	Mobile: 07504530019	Landline: 01623857298	
Atelier Willowbridge Architecture & Building Design	PROJECT:	Proposed Alterations, Renovation and Two-Storey Rear Extension at: 19 Wood Street Alfreton DE55 7JW for Mr. Matthew Stringfellow		
	TITLE:	Existing North Elev & Section A-A	SCALE: 1/100 SIZE: A3	DRAWING NO: MS/WS/06
	REV. NOTE:		DATE: April 2021	

NOTE: DO NOT SCALE THIS DRAWING. ALL MEASUREMENTS TO BE CHECKED ON SITE PRIOR TO ANY BUILDING WORK BEGINS. REFER TO STRUCTURAL ENGINEER'S DETAILS.

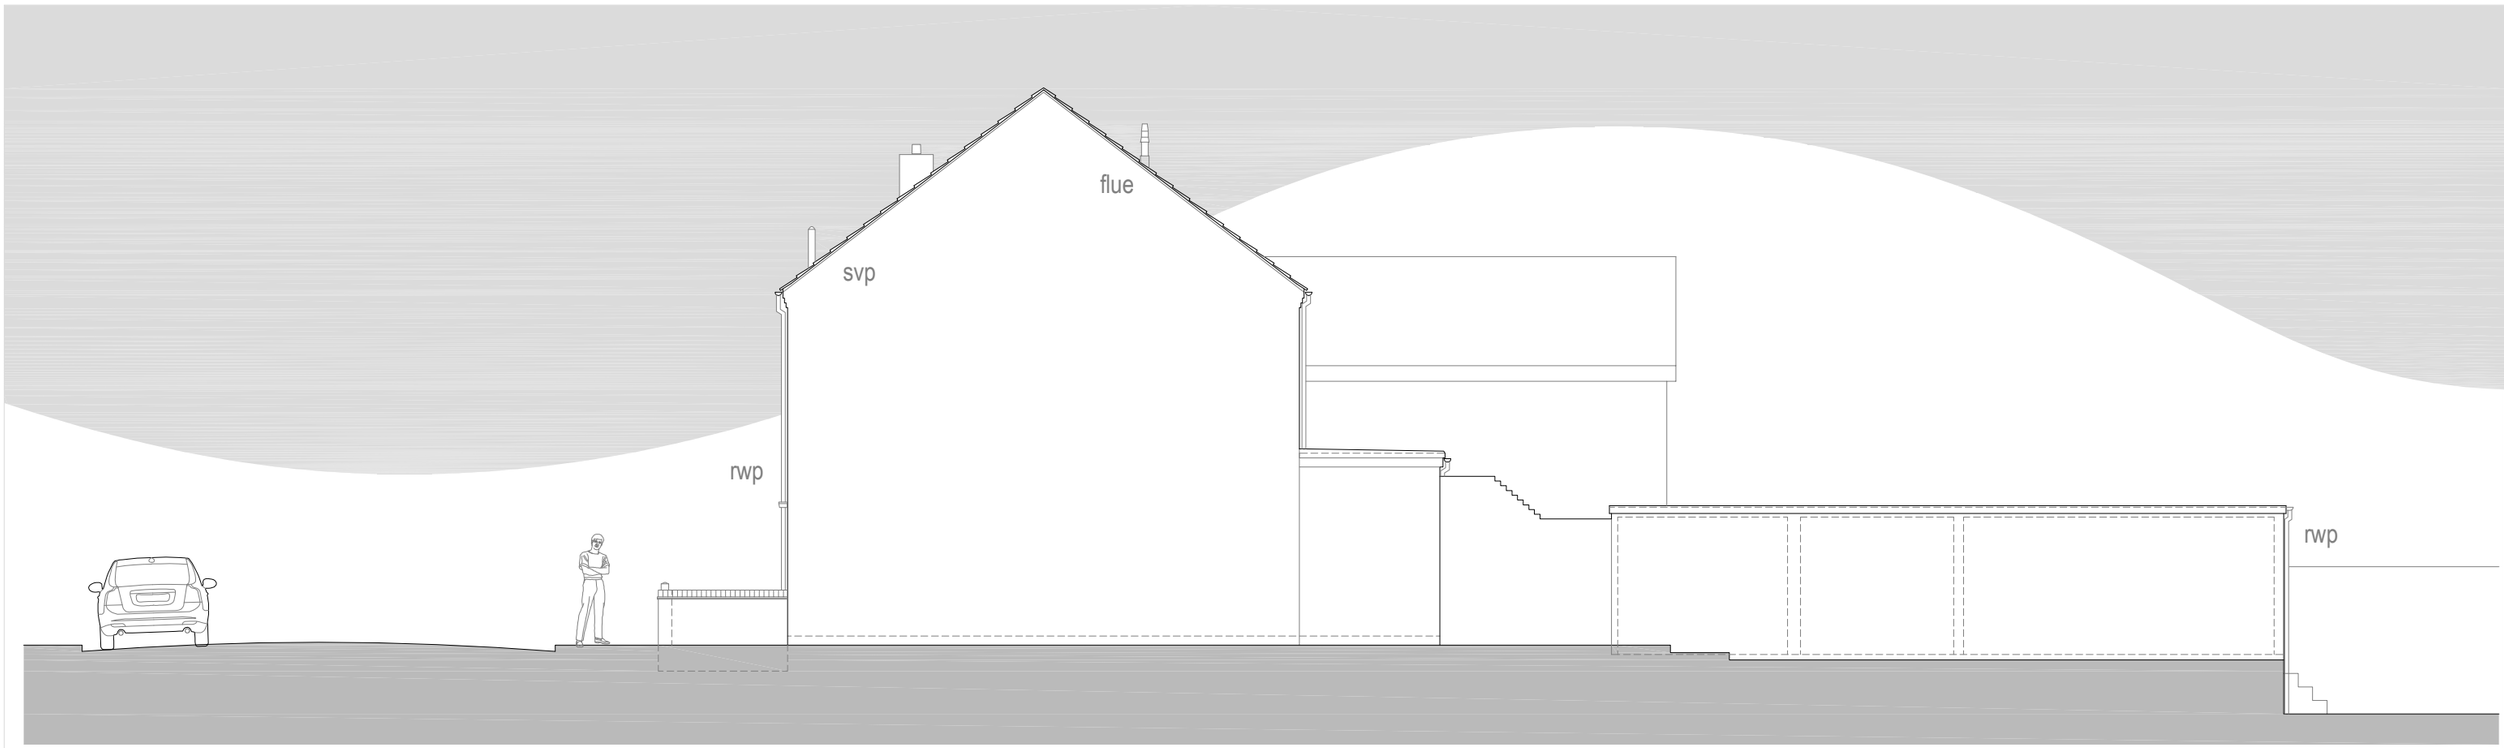

Existing Side (South) Elevation - Scale: 1/100

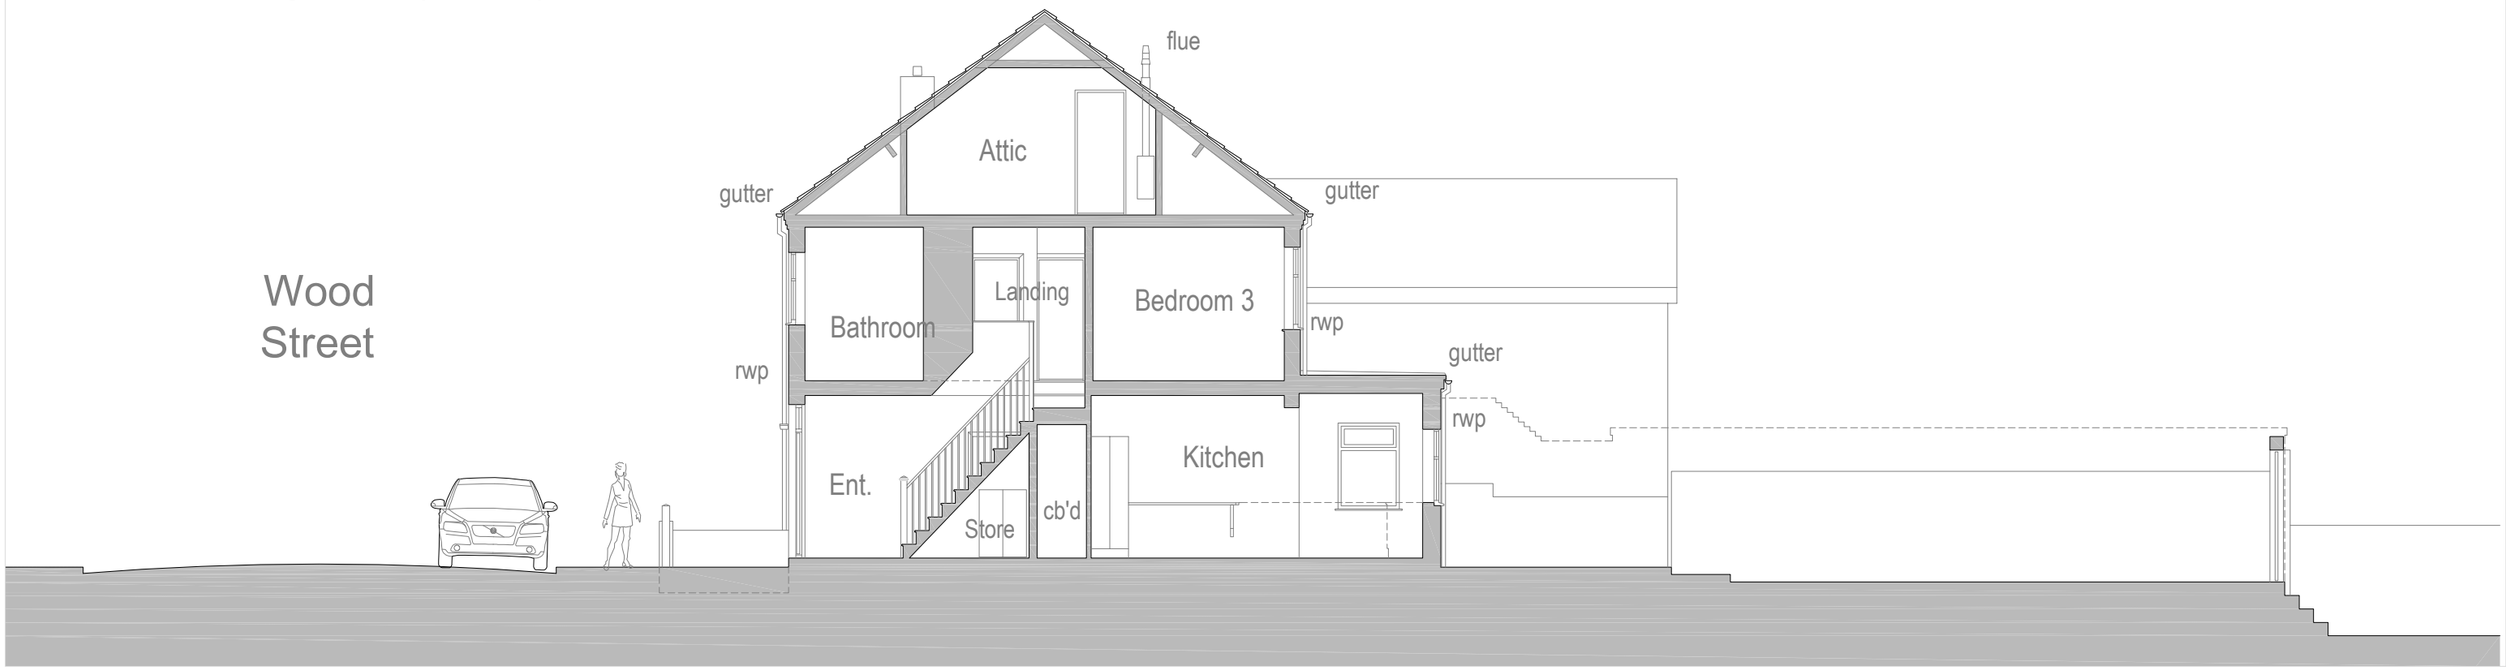

Existing Cross Section B-B - Scale: 1/100

0 5 10m

Atelier Willowbridge Architecture & Building Design	contact: atelierwillowbridge@gmail.com		Mobile: 07504530019	Landline: 01623857298
Atelier Willowbridge Architecture & Building Design	PROJECT:	Proposed Alterations, Renovation and Two-Storey Rear Extension at: 19 Wood Street Alfreton DE55 7JW for Mr. Matthew Stringfellow		
	TITLE:	Existing South Elev. & Section B-B	SCALE: 1/100 SIZE: A3	DRAWING NO: MS/WS/07
	REV. NOTE:		DATE: April 2021	

NOTE: DO NOT SCALE THIS DRAWING. ALL MEASUREMENTS TO BE CHECKED ON SITE PRIOR TO ANY BUILDING WORK BEGINS. REFER TO STRUCTURAL ENGINEER'S DETAILS.

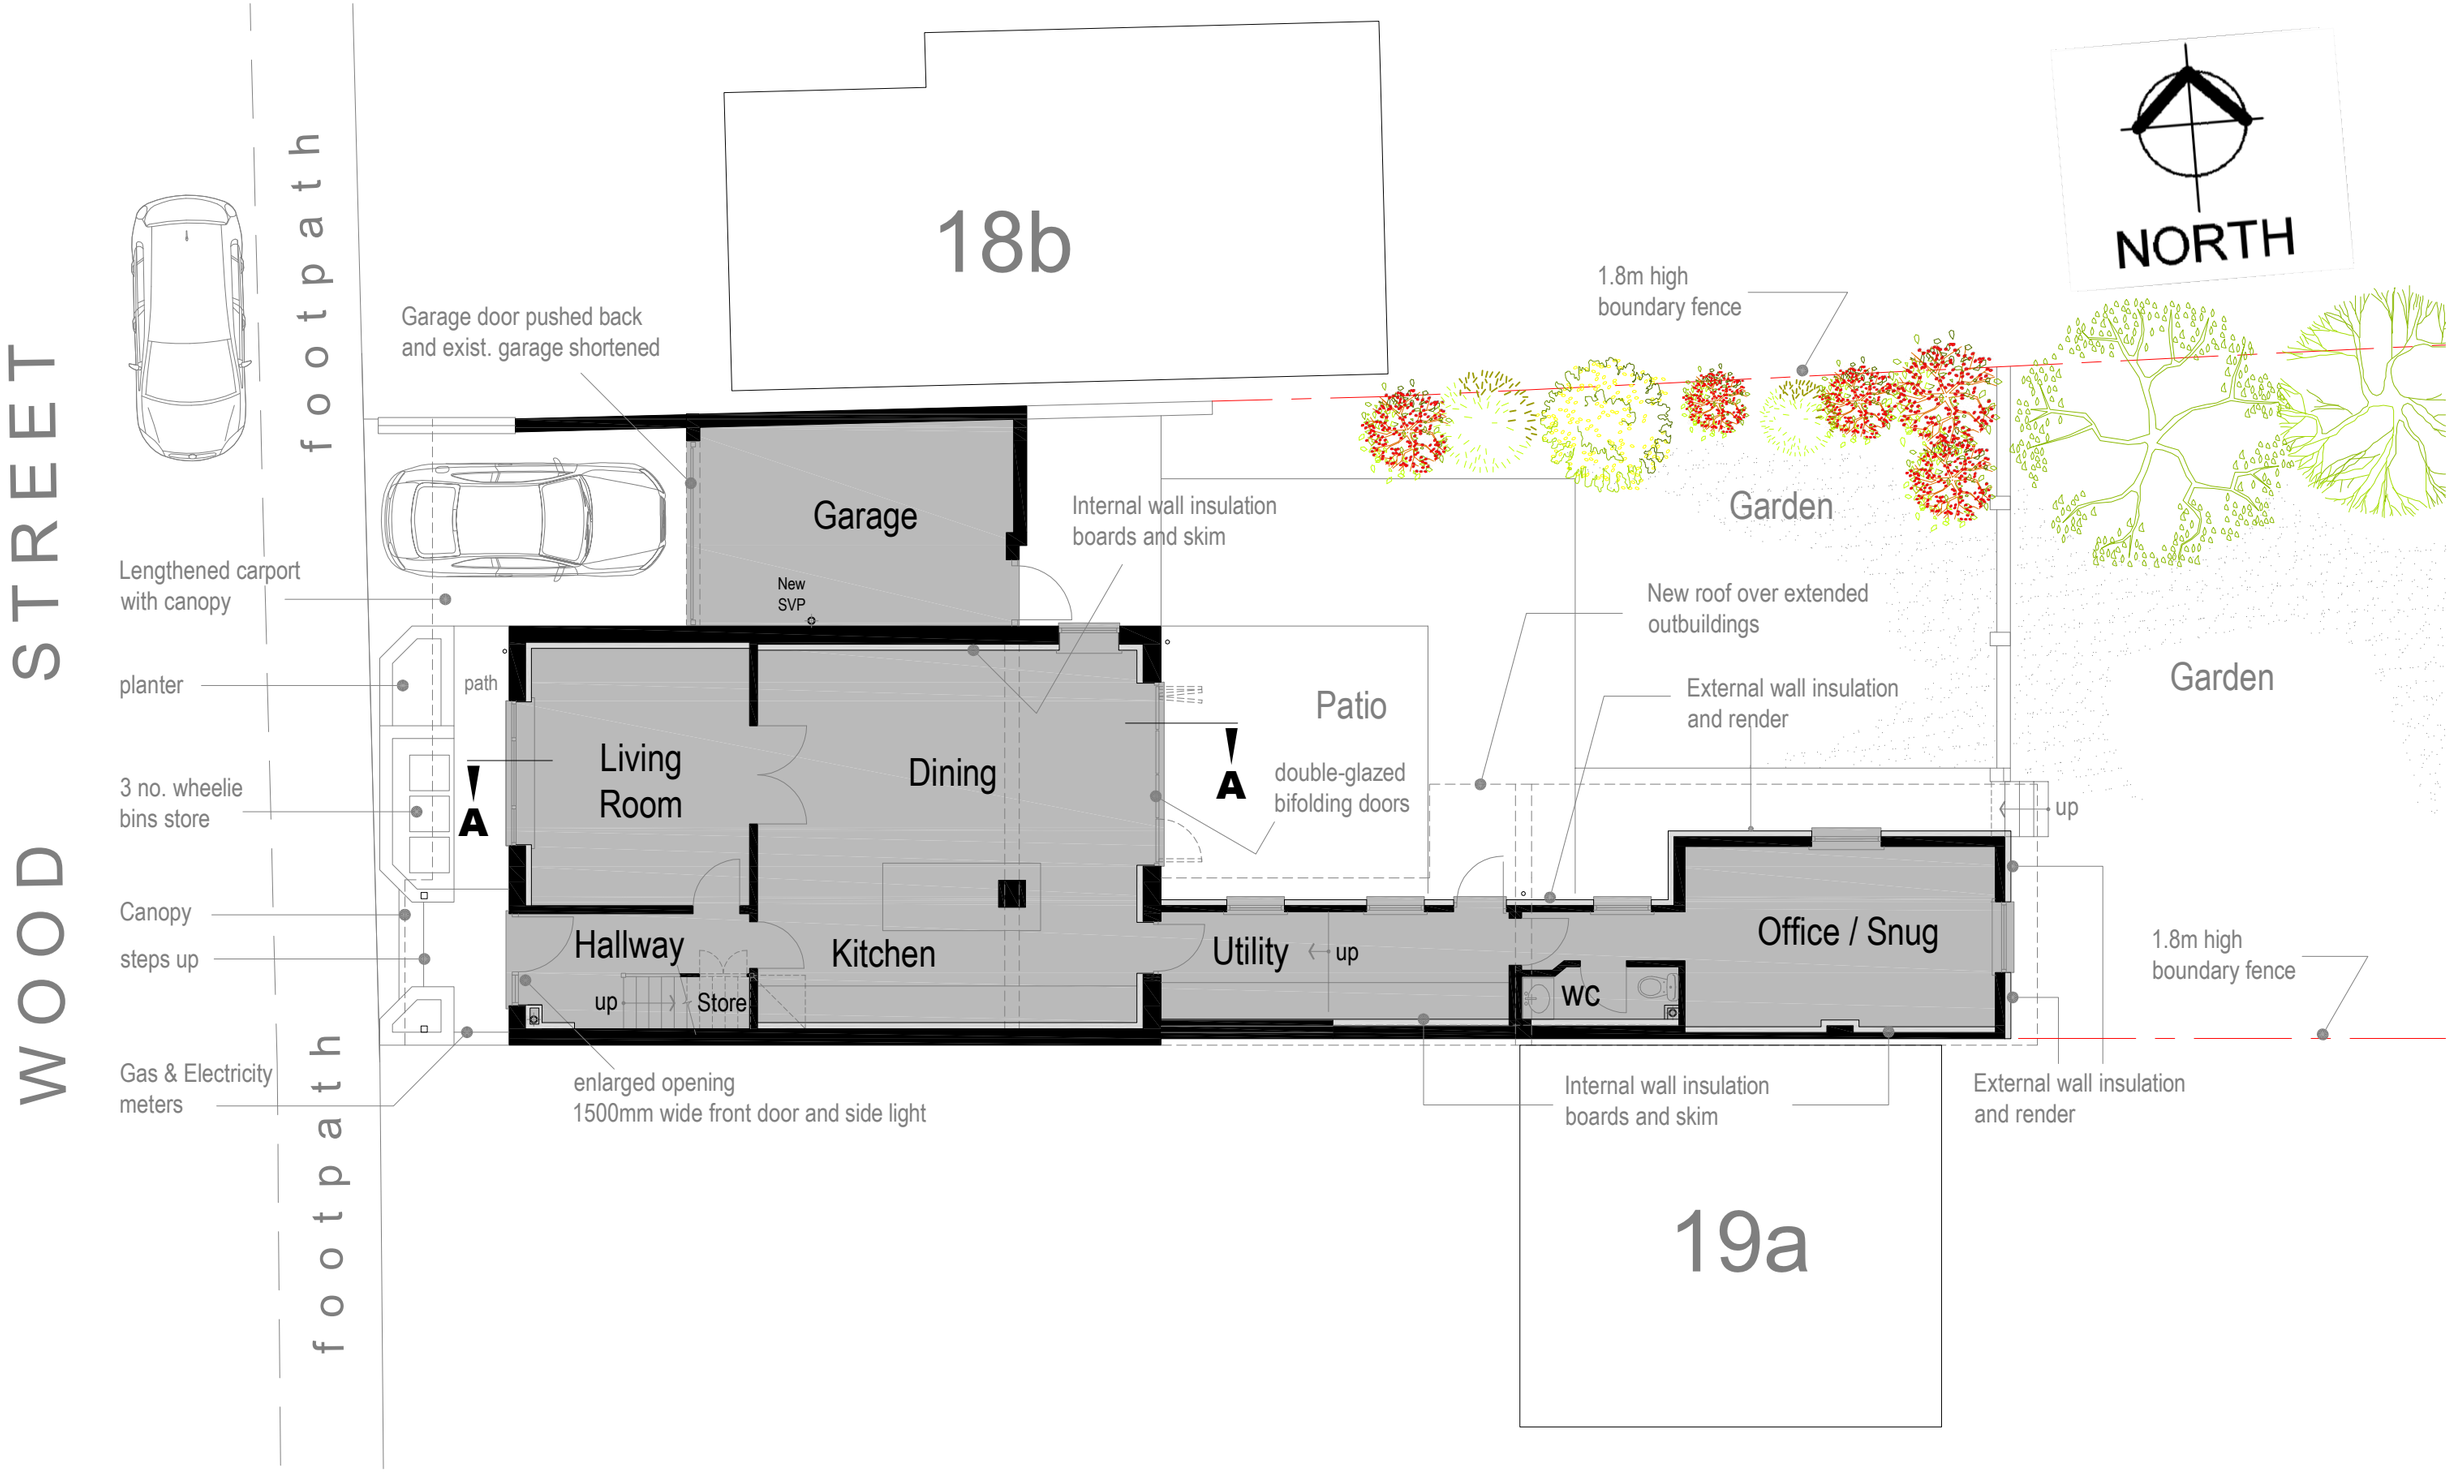

Proposed Ground Floor Plan - Scale: 1/100

0 5 10m

Atelier Willowbridge Architecture & Building Design	contact: atelierwillowbridge@gmail.com	Mobile: 07504530019	Landline: 01623857298
PROJECT:	Proposed Alterations, Renovation and Two-Storey Rear Extension at: 19 Wood Street Alfreton DE55 7JW for Mr. Matthew Stringfellow		
TITLE:	Proposed Ground Floor Plan	SCALE: 1/100 SIZE: A3	DRAWING NO: MS/WS/08
REV. NOTE:		DATE: April 2021	

NOTE: DO NOT SCALE THIS DRAWING. ALL MEASUREMENTS TO BE CHECKED ON SITE PRIOR TO ANY BUILDING WORK BEGINS. REFER TO STRUCTURAL ENGINEER'S DETAILS.

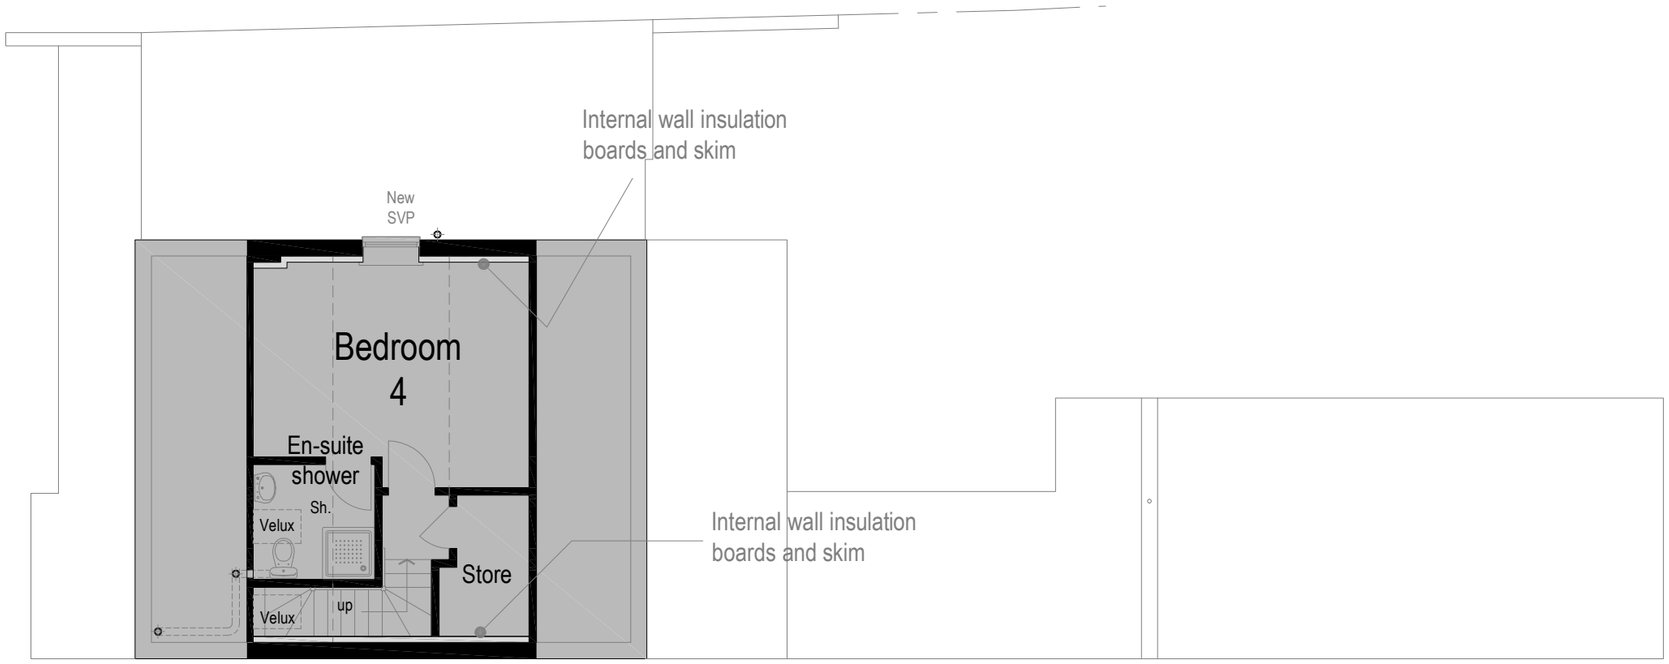

Proposed Second Floor Plan - Scale: 1/100

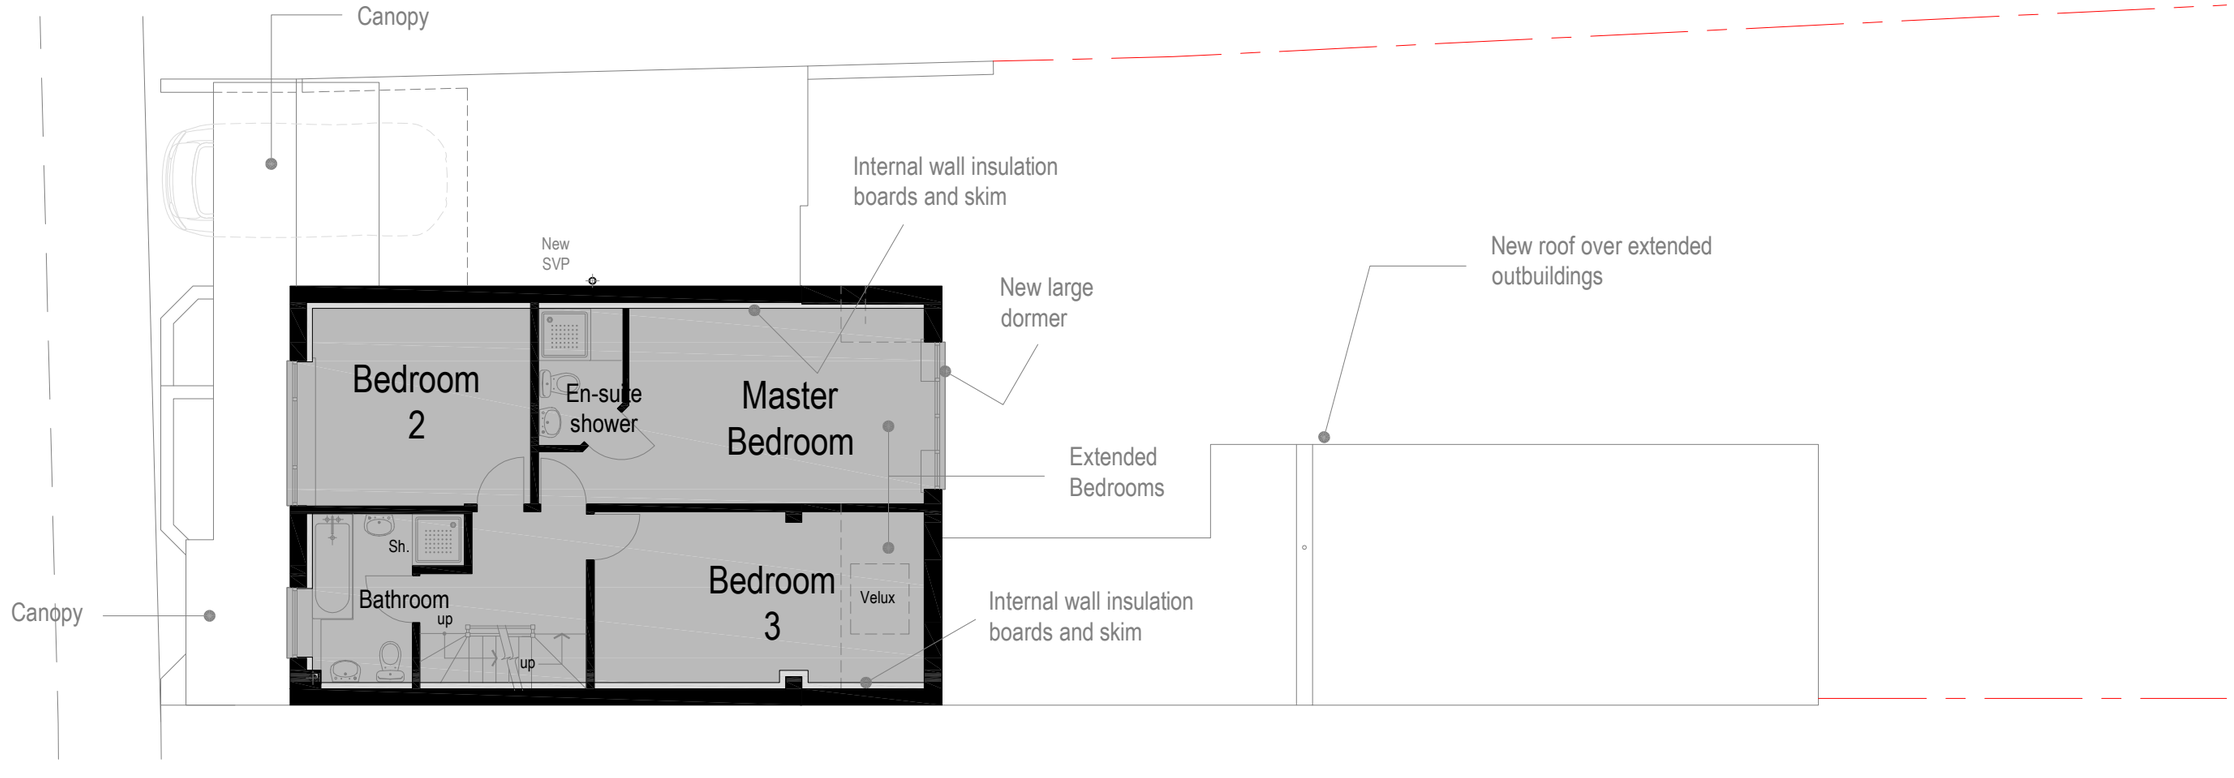

Proposed First Floor Plan - Scale: 1/100

0 5 10m

Atelier Willowbridge Architecture & Building Design contact: atelierwillowbridge@gmail.com Mobile: 07504530019 Landline: 01623857298

Atelier Willowbridge Architecture & Building Design	PROJECT:	Proposed Alterations, Renovation and Two-Storey Rear Extension at: 19 Wood Street Alfreton DE55 7JW for Mr. Matthew Stringfellow	
	TITLE:	Proposed First & Second Floor Plans — SCALE: 1/100 SIZE: A3	DRAWING NO: MS/WS/09
	REV. NOTE:	DATE: April 2021	

NOTE: DO NOT SCALE THIS DRAWING. ALL MEASUREMENTS TO BE CHECKED ON SITE PRIOR TO ANY BUILDING WORK BEGINS. REFER TO STRUCTURAL ENGINEER'S DETAILS.



Proposed Front (West) Elevation - Scale: 1/50

0 1 2 3 4 5m

Atelier Willowbridge Architecture & Building Design	contact: atelierwillowbridge@gmail.com		Mobile: 07504530019	Landline: 01623857298
Atelier Willowbridge Architecture & Building Design	PROJECT:	Proposed Alterations, Renovation and Two-Storey Rear Extension at: 19 Wood Street Alfreton DE55 7JW for Mr. Matthew Stringfellow		
	TITLE:	Proposed Front / West Elevation	SCALE: 1/50 SIZE: A3	DRAWING NO: MS/WS/10
	REV. NOTE:		DATE: April 2021	

NOTE: DO NOT SCALE THIS DRAWING. ALL MEASUREMENTS TO BE CHECKED ON SITE PRIOR TO ANY BUILDING WORK BEGINS. REFER TO STRUCTURAL ENGINEER'S DETAILS.

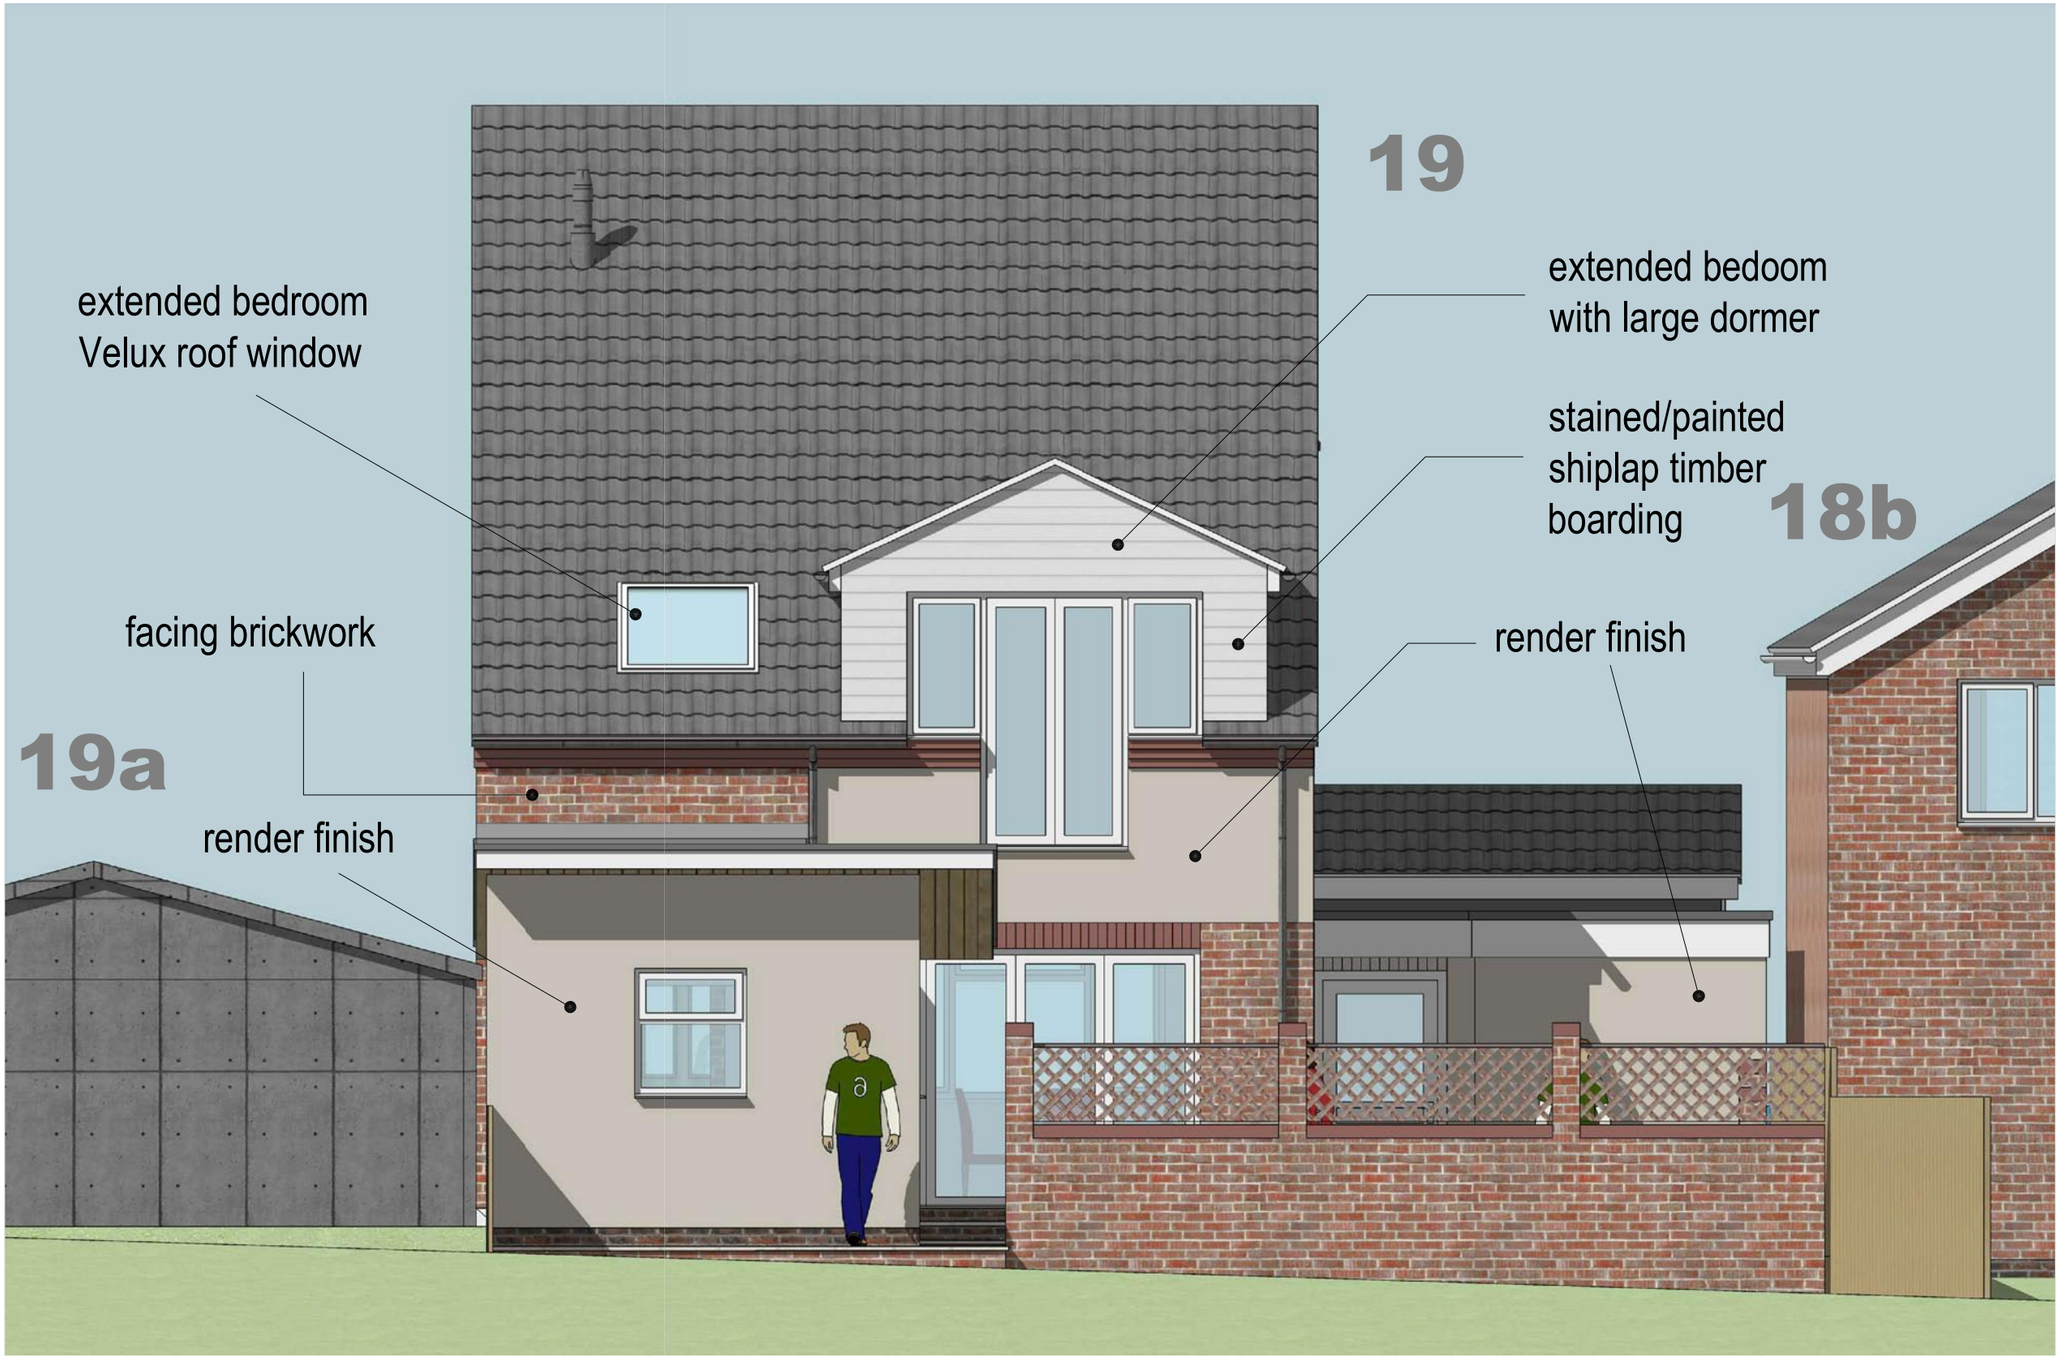

Proposed Rear (East) Elevation 1 - Scale: 1/50

0 1 2 3 4 5m

Atelier Willowbridge Architecture & Building Design				
Atelier Willowbridge Architecture & Building Design	PROJECT:	Proposed Alterations, Renovation and Two-Storey Rear Extension at: 19 Wood Street Alfreton DE55 7JW for Mr. Matthew Stringfellow		
	TITLE:	Proposed Rear / East Elevation 1	SCALE: 1/50 SIZE: A3	DRAWING NO: MS/WS/11
	REV. NOTE:		DATE: April 2021	

Atelier Willowbridge Architecture & Building Design contact: atelierwillowbridge@gmail.com Mobile: 07504530019 Landline: 01623857298

NOTE: DO NOT SCALE THIS DRAWING. ALL MEASUREMENTS TO BE CHECKED ON SITE PRIOR TO ANY BUILDING WORK BEGINS. REFER TO STRUCTURAL ENGINEER'S DETAILS.



Proposed Rear (East) Elevation 2 - Scale: 1/50

0 1 2 3 4 5m

Atelier Willowbridge Architecture & Building Design	Atelier Willowbridge Architecture & Building Design contact: atelierwillowbridge@gmail.com Mobile: 07504530019 Landline: 01623857298			
	PROJECT:	Proposed Alterations, Renovation and Two-Storey Rear Extension at: 19 Wood Street Alfreton DE55 7JW for Mr. Matthew Stringfellow		
	TITLE:	Proposed Rear / East Elevation 2	SCALE: 1/50 SIZE: A3	DRAWING NO: MS/WS/12
	REV. NOTE:		DATE: April 2021	

NOTE: DO NOT SCALE THIS DRAWING. ALL MEASUREMENTS TO BE CHECKED ON SITE PRIOR TO ANY BUILDING WORK BEGINS. REFER TO STRUCTURAL ENGINEER'S DETAILS.

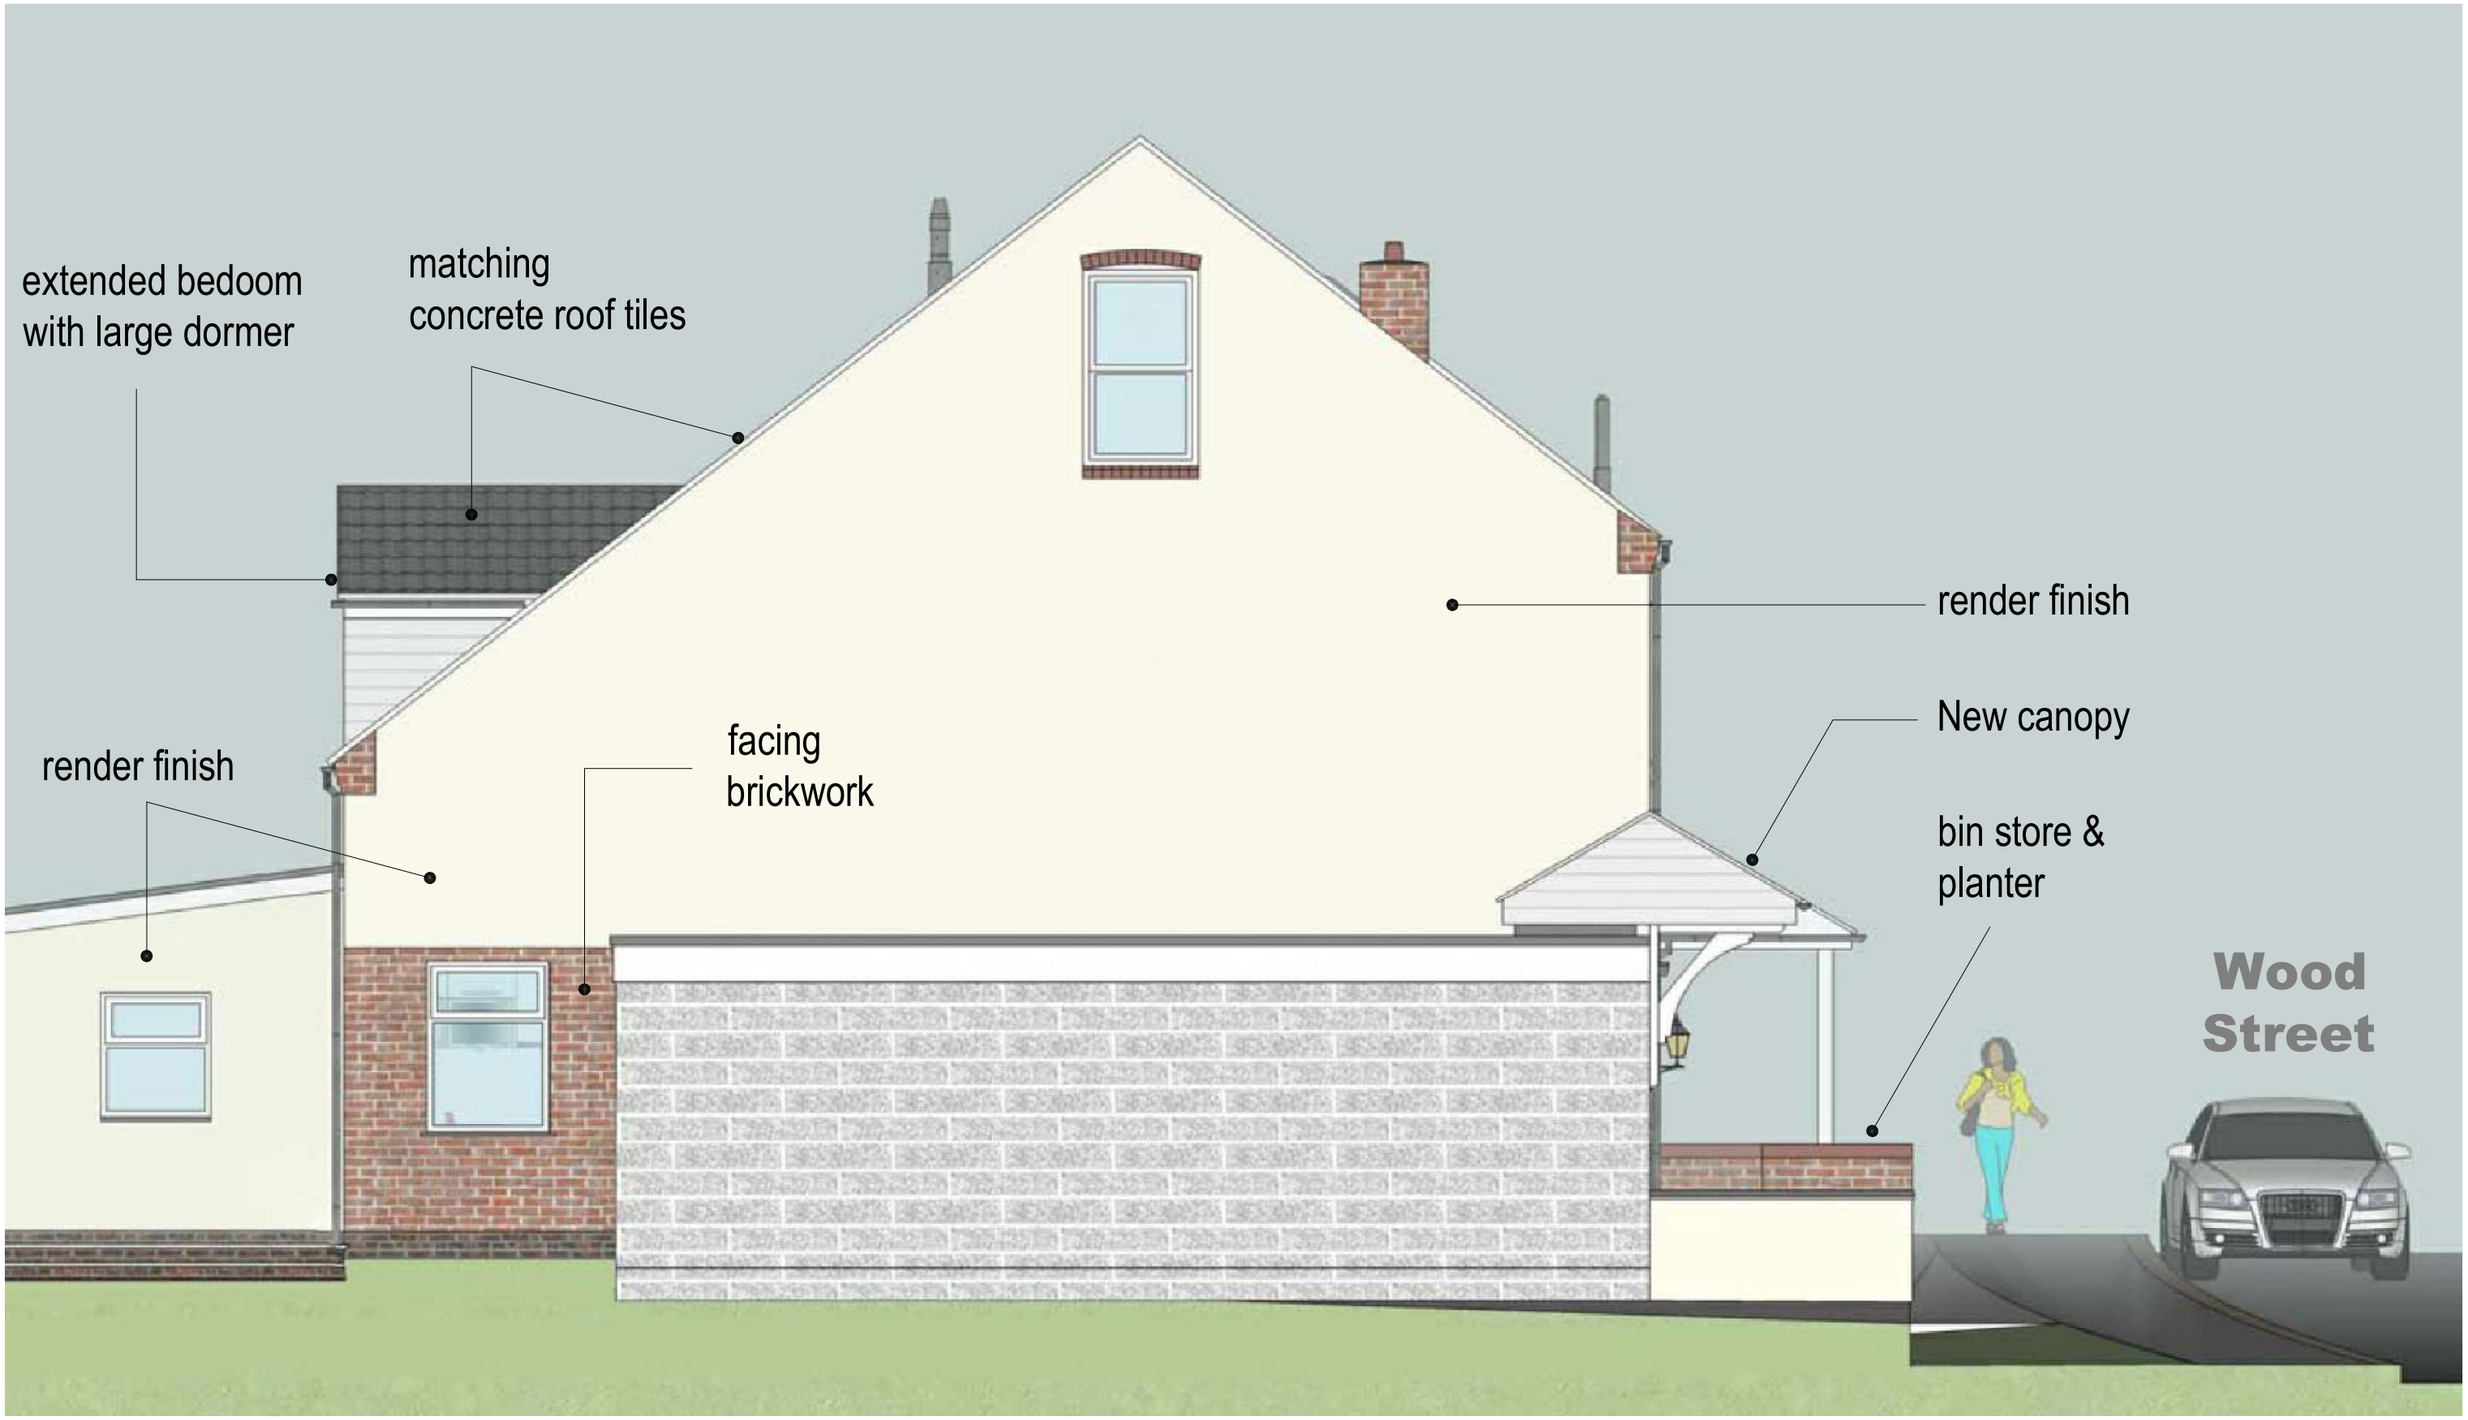

Proposed Side (North) Elevation 1 - Scale: 1/50

0 1 2 3 4 5m

Atelier Willowbridge Architecture & Building Design	contact: atelierwillowbridge@gmail.com		Mobile: 07504530019	Landline: 01623857298
Atelier Willowbridge Architecture & Building Design	PROJECT:	Proposed Alterations, Refurbishment and Two-Storey Rear Extension at: 19 Wood Street Alfreton DE55 7JW for Mr. Matthew Stringfellow		
	TITLE:	Proposed Side / North Elevation 1	SCALE: 1/50 SIZE: A3	DRAWING NO: MS/WS/13
	REV. NOTE:		DATE: April 2021	

NOTE: DO NOT SCALE THIS DRAWING. ALL MEASUREMENTS TO BE CHECKED ON SITE PRIOR TO ANY BUILDING WORK BEGINS. REFER TO STRUCTURAL ENGINEER'S DETAILS.

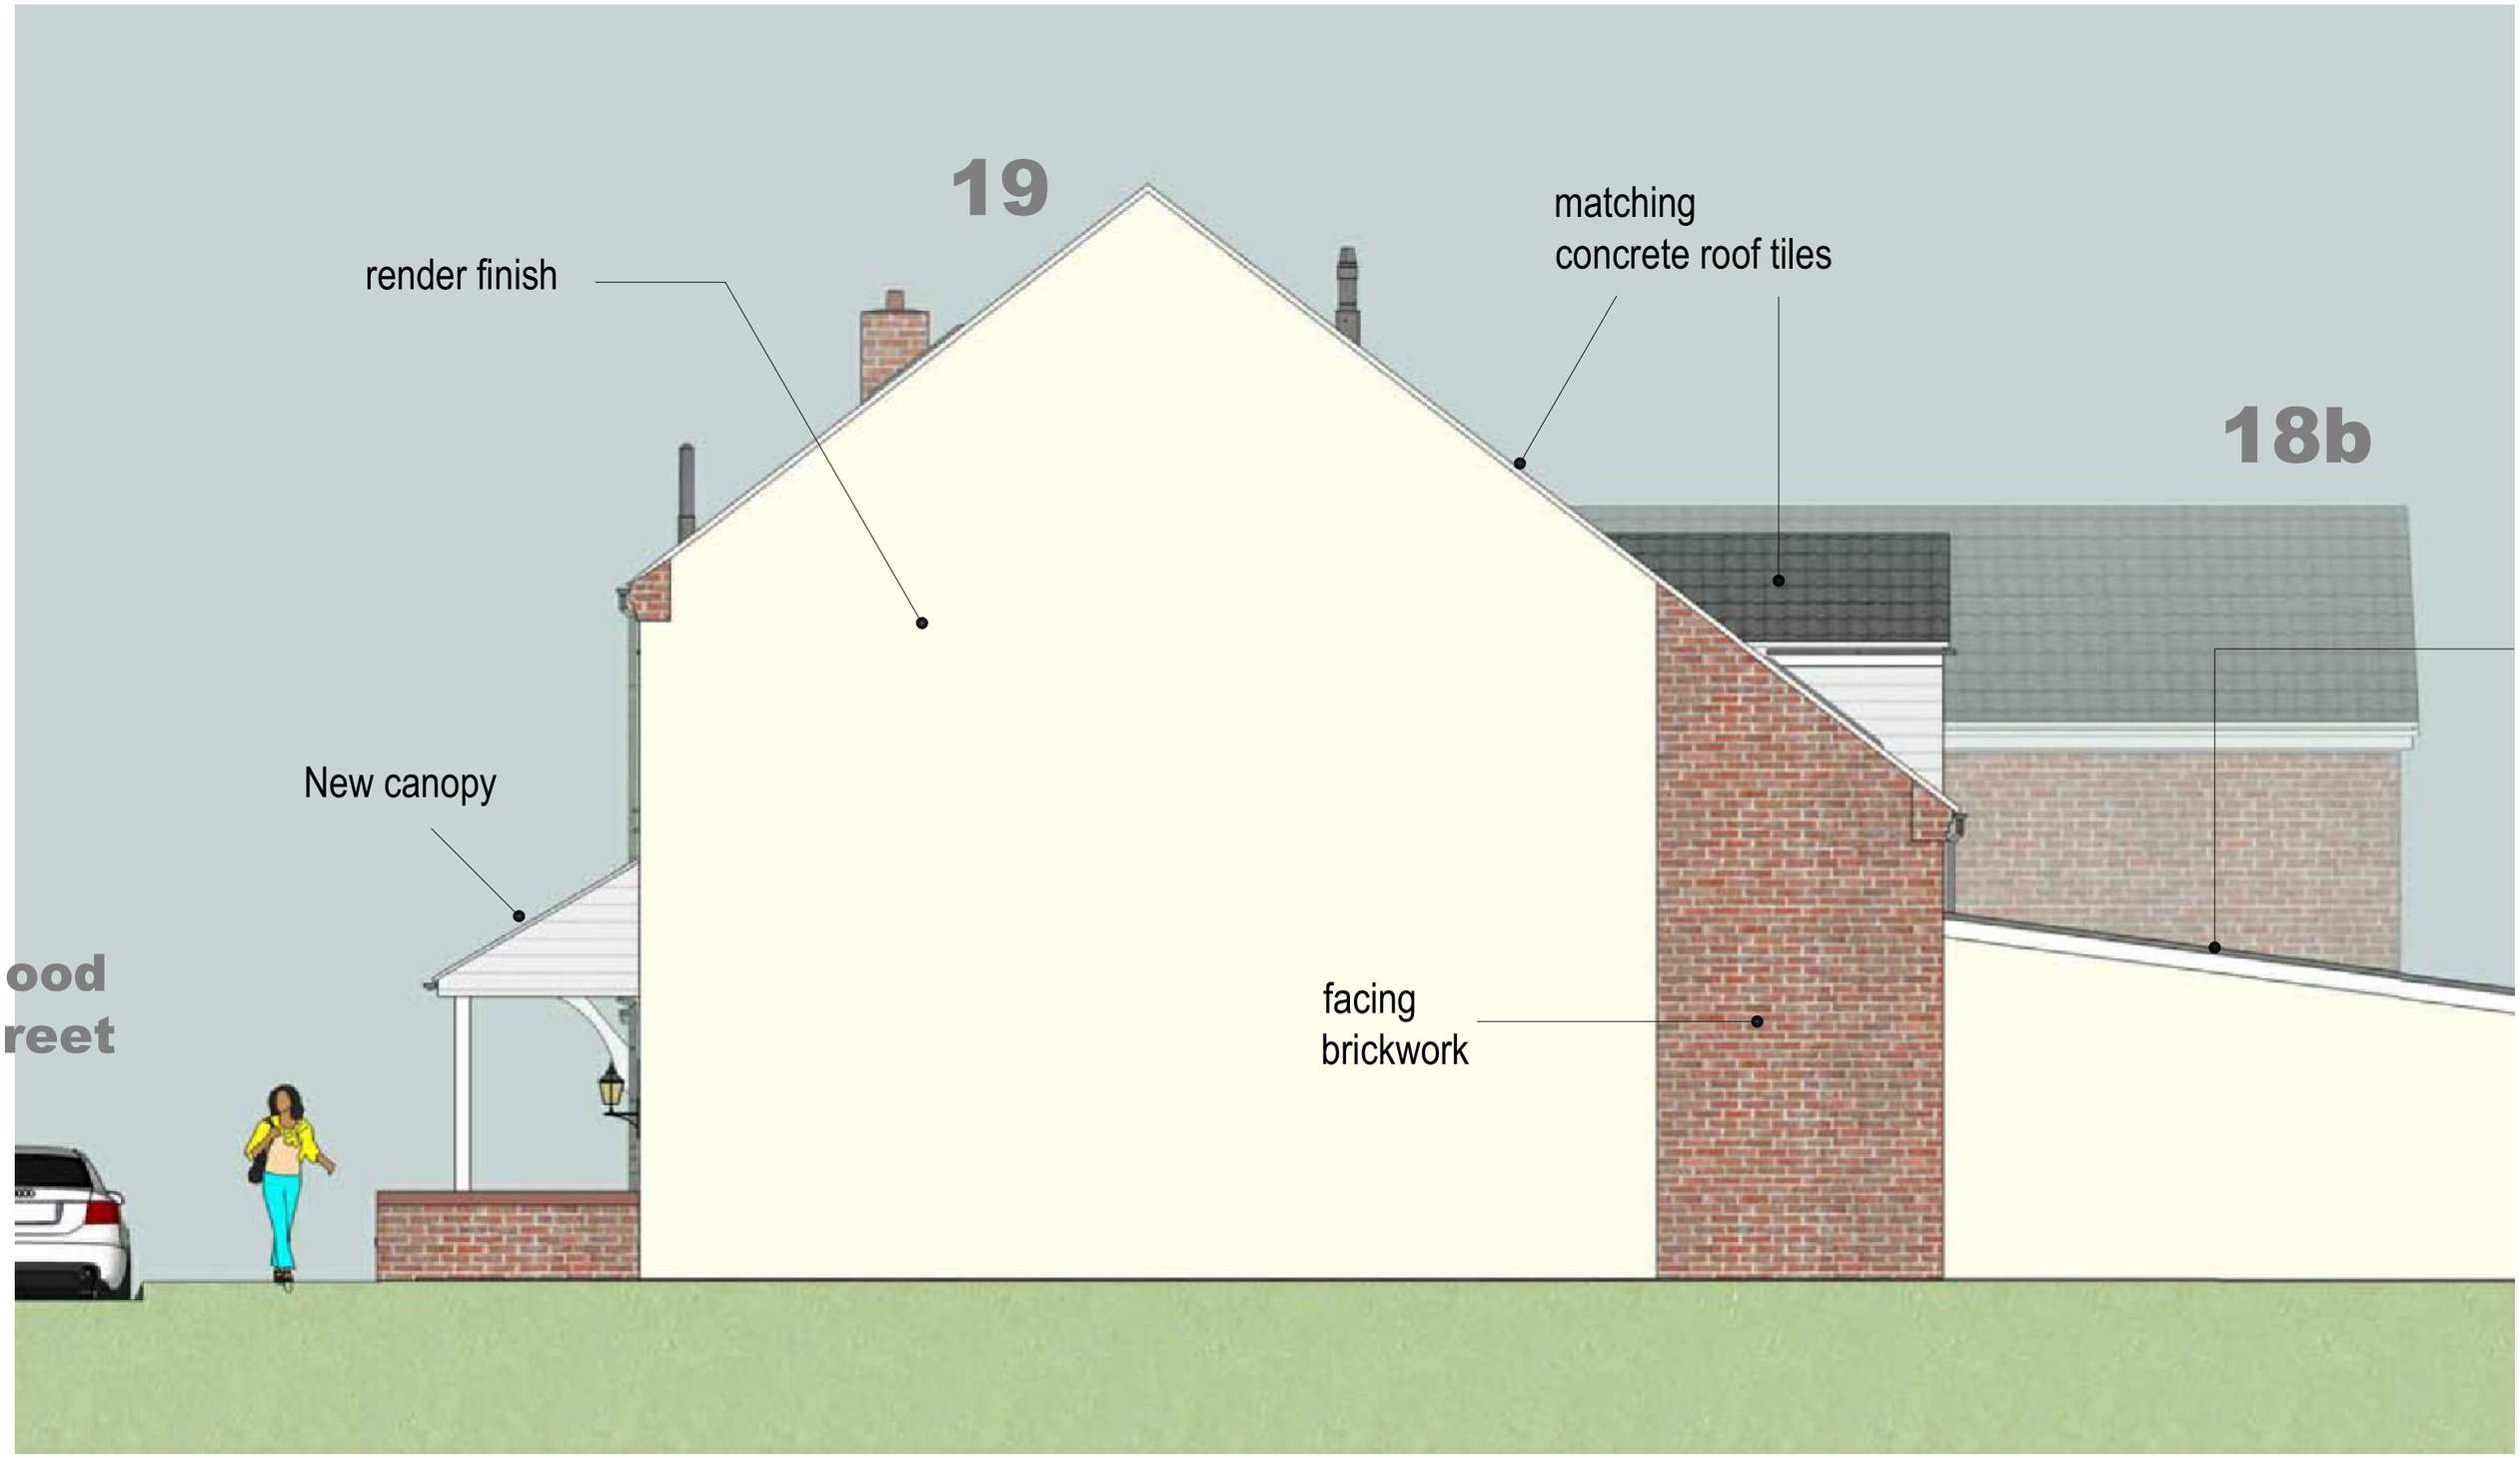

Proposed Side (South) Elevation 2 - Scale: 1/50

0 1 2 3 4 5m

Atelier Willowbridge Architecture & Building Design	contact: atelierwillowbridge@gmail.com		Mobile: 07504530019	Landline: 01623857298
Atelier Willowbridge Architecture & Building Design	PROJECT:	Proposed Alterations, Refurbishment and Two-Storey Rear Extension at: 19 Wood Street Alfreton DE55 7JW for Mr. Matthew Stringfellow		
	TITLE:	Proposed Side /South Elevation 1	SCALE: 1/50 SIZE: A3	DRAWING NO: MS/WS/14
	REV. NOTE:		DATE: April 2021	

NOTE: DO NOT SCALE THIS DRAWING. ALL MEASUREMENTS TO BE CHECKED ON SITE PRIOR TO ANY BUILDING WORK BEGINS. REFER TO STRUCTURAL ENGINEER'S DETAILS.

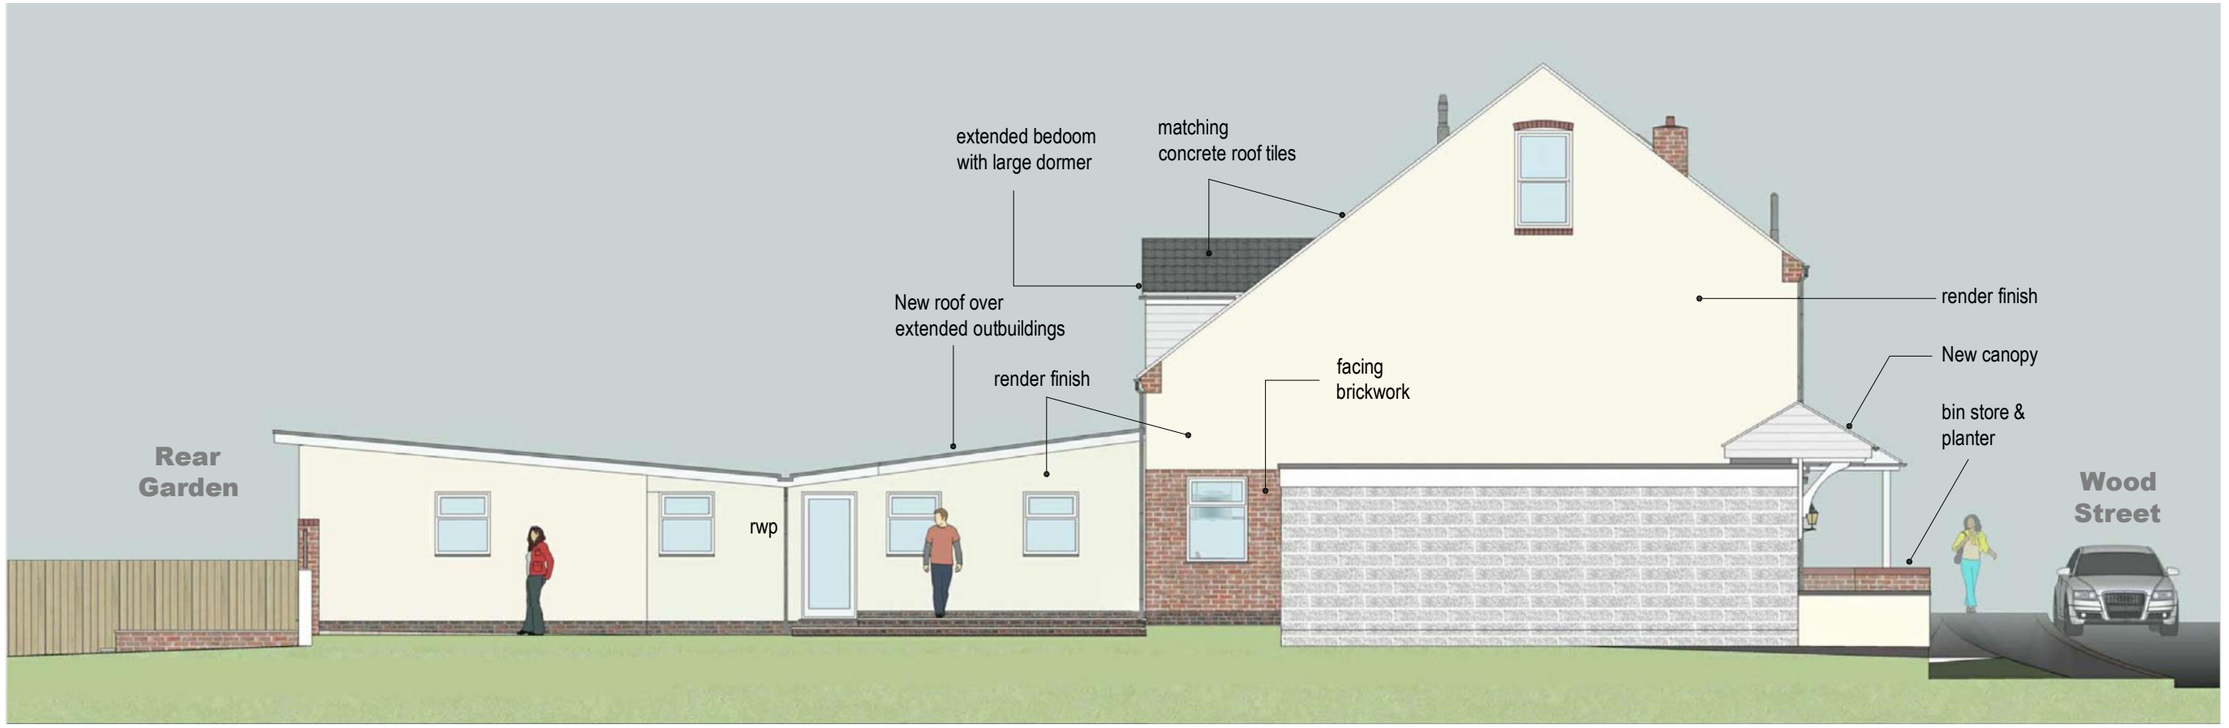

Proposed Side (North) Elevation 2 - Scale: 1/100

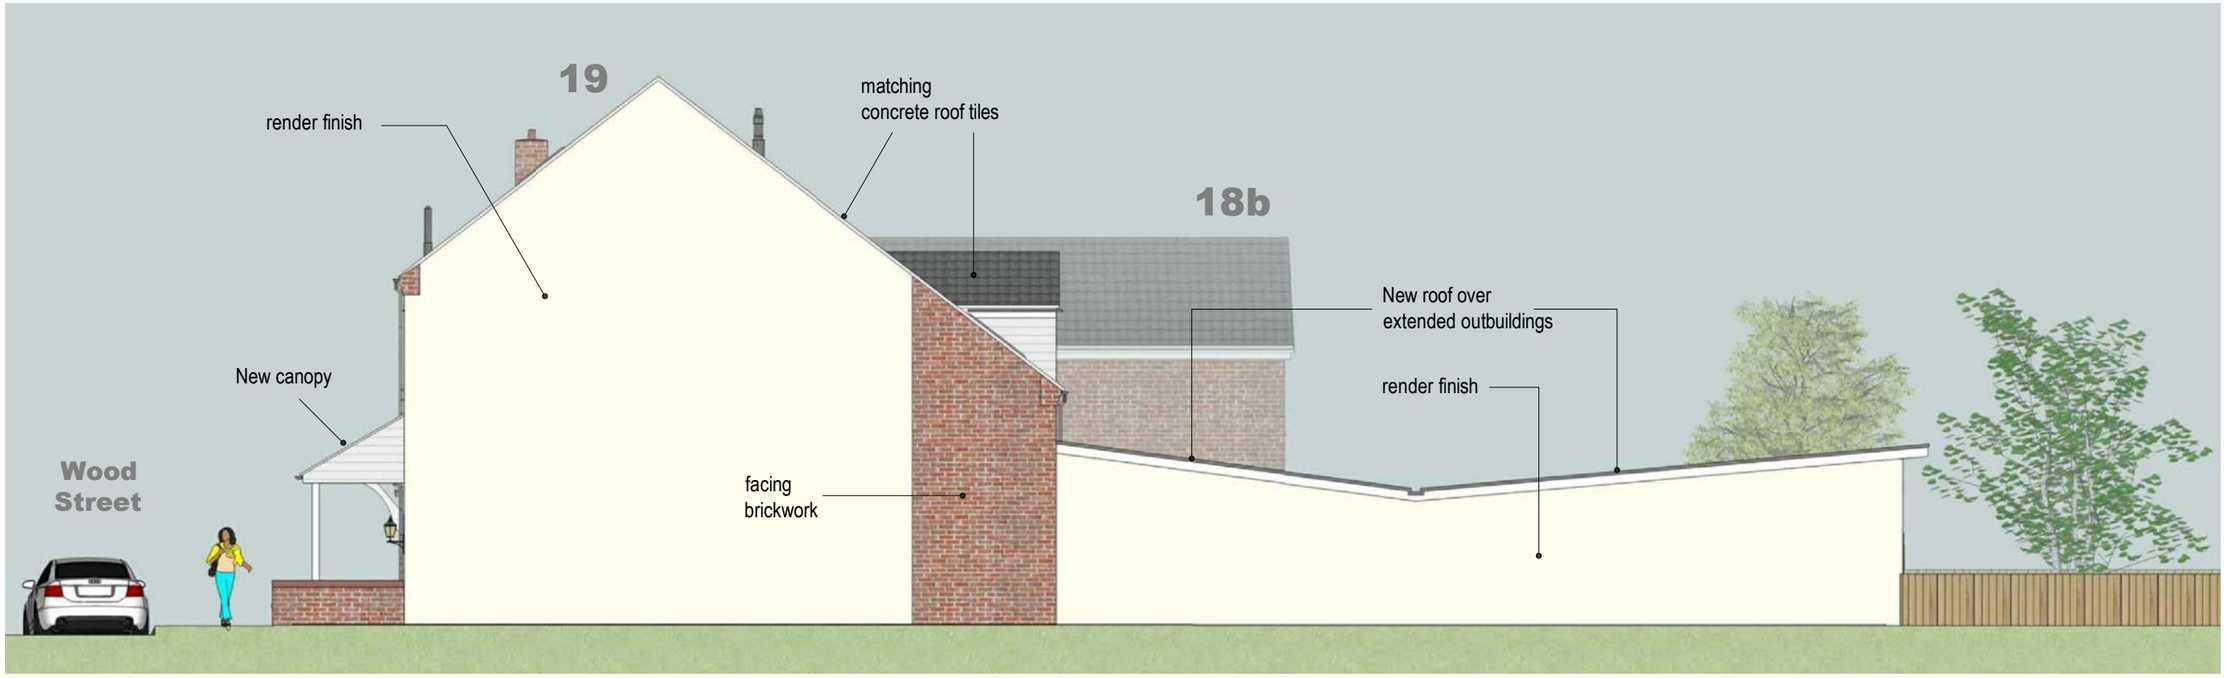

Proposed Side (South) Elevation 2 - Scale: 1/100

0 5 10m

Atelier Willowbridge Architecture & Building Design	contact: atelierwillowbridge@gmail.com	Mobile: 07504530019	Landline: 01623857298
Atelier Willowbridge Architecture & Building Design	PROJECT:	Proposed Alterations, Renovation and Two-Storey Rear Extension at: 19 Wood Street Alfreton DE55 7JW for Mr. Matthew Stringfellow	
	TITLE:	Proposed N & S Elevations 2	SCALE: 1/100 SIZE: A3
	REV. NOTE:		DATE: April 2021
			DRAWING NO: MS/WS/15

NOTE: DO NOT SCALE THIS DRAWING. ALL MEASUREMENTS TO BE CHECKED ON SITE PRIOR TO ANY BUILDING WORK BEGINS. REFER TO STRUCTURAL ENGINEER'S DETAILS.

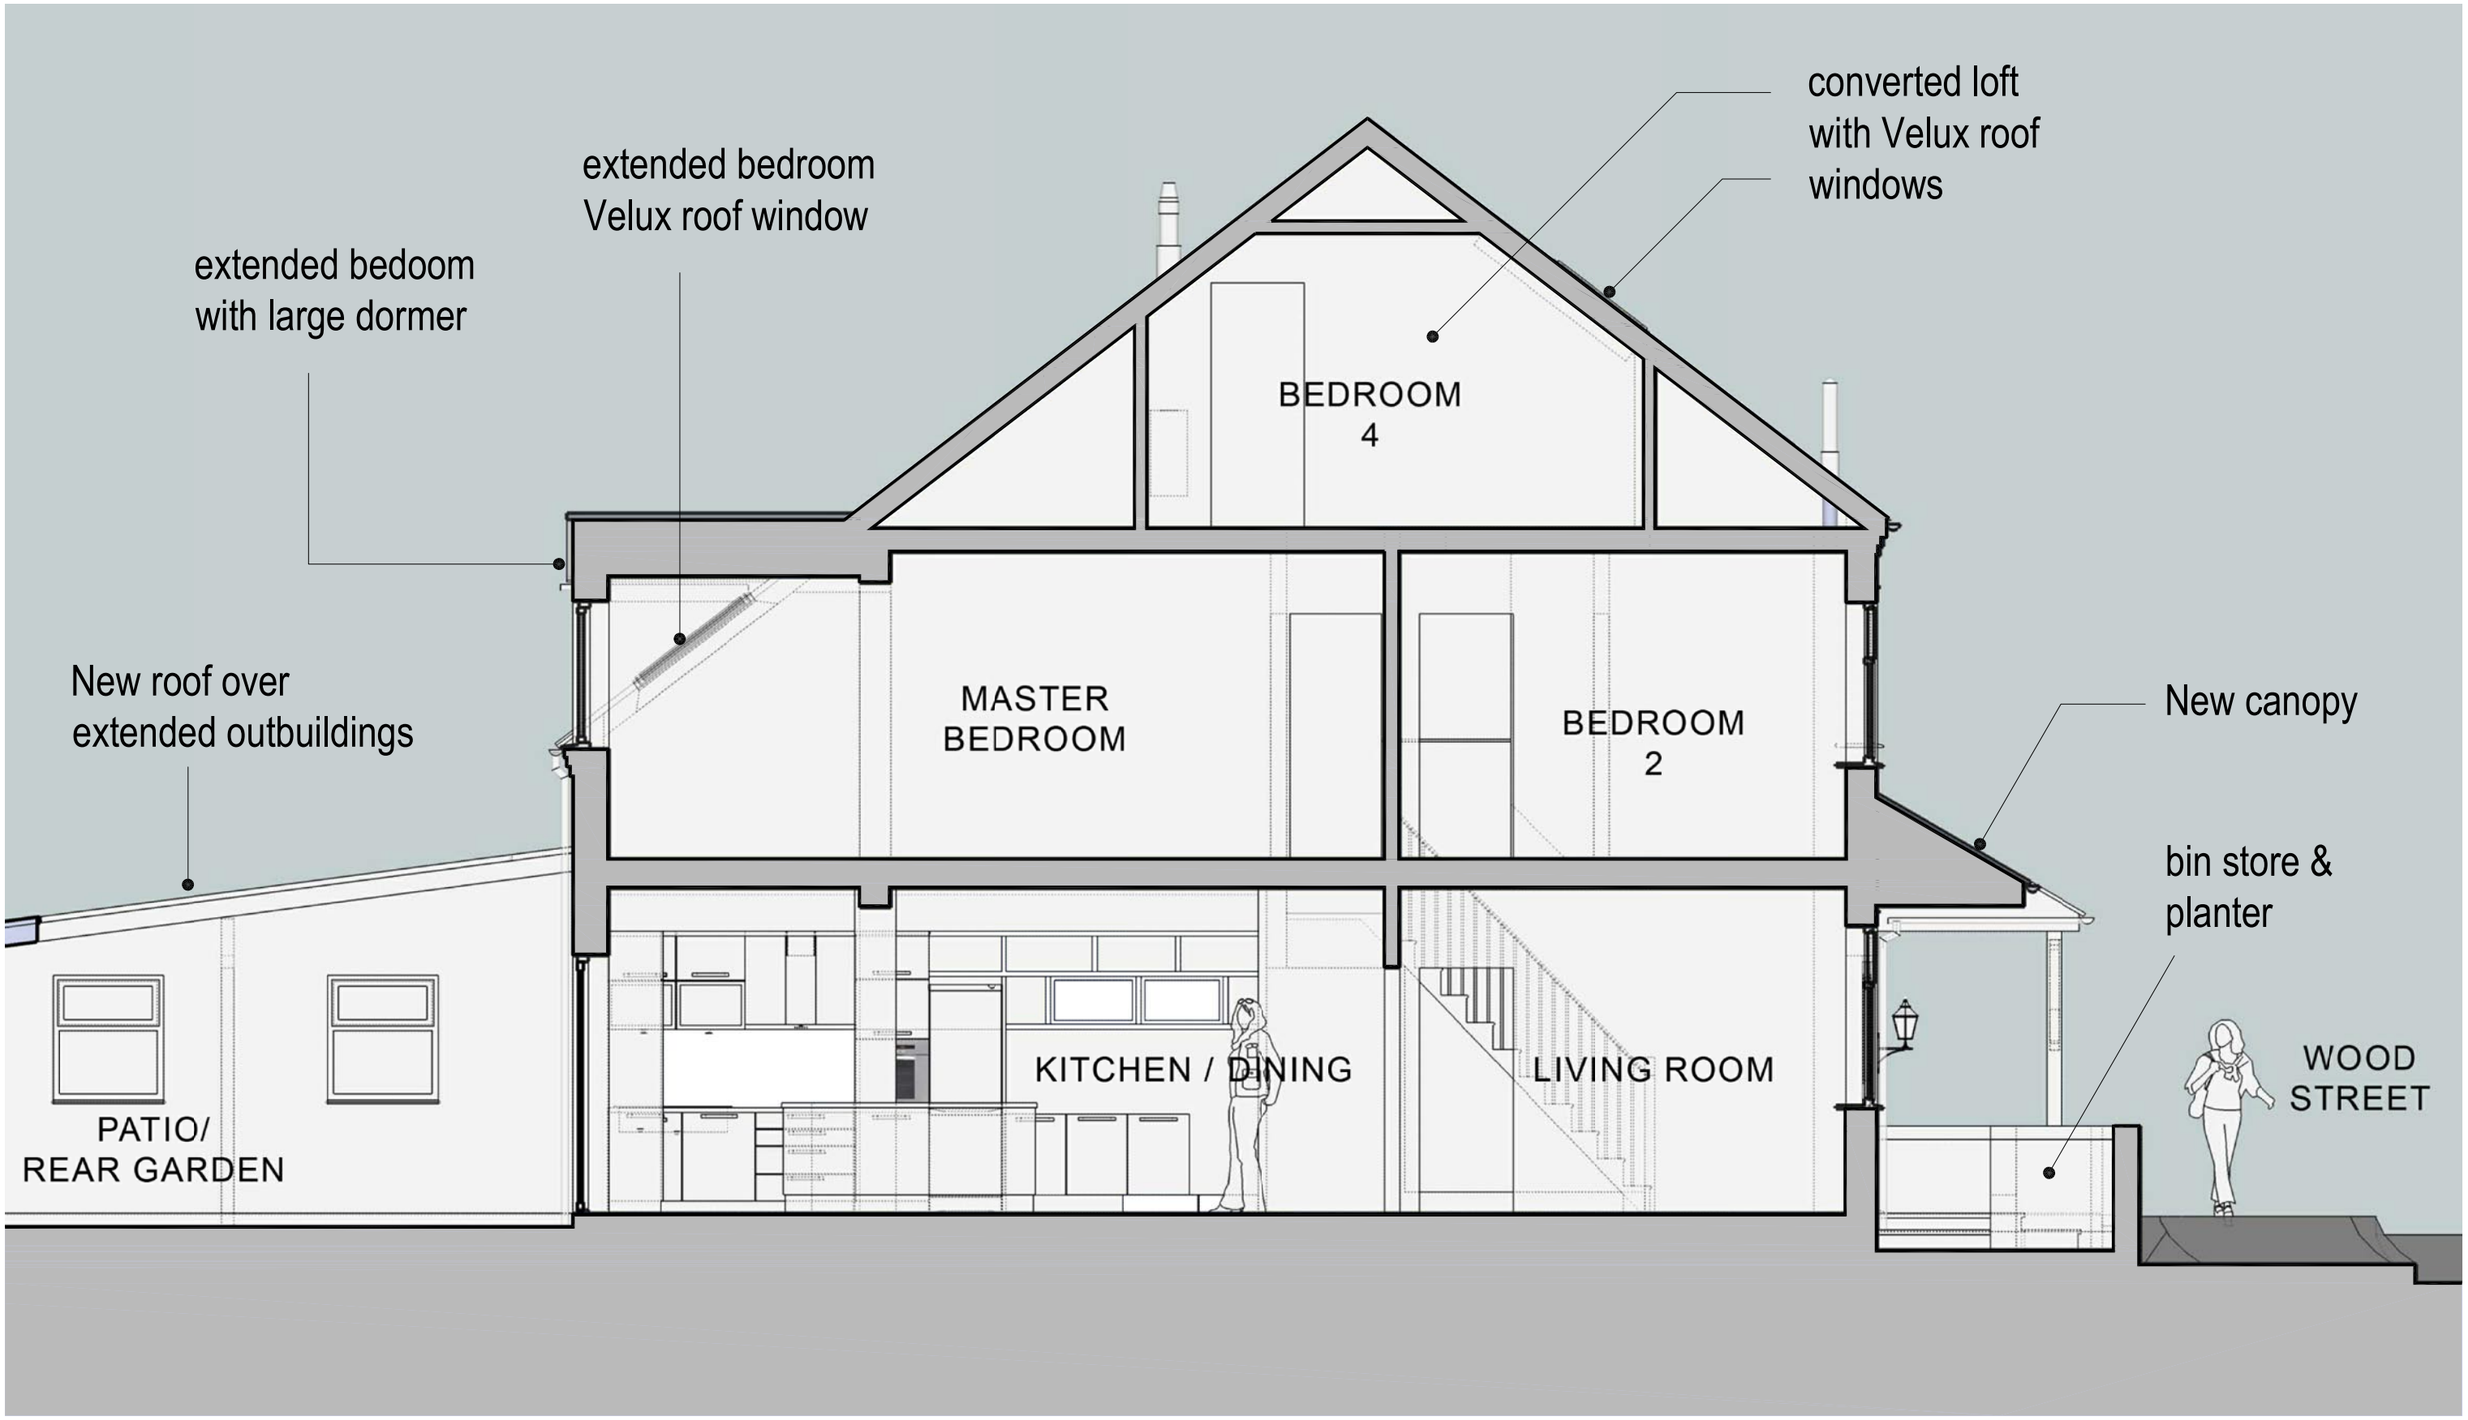

Proposed Cross Section A-A - Scale: 1/50

0 1 2 3 4 5m

Atelier Willowbridge Architecture & Building Design contact: atelierwillowbridge@gmail.com Mobile: 07504530019 Landline: 01623857298				
Atelier Willowbridge Architecture & Building Design	PROJECT:	Proposed Alterations, Renovation and Two-Storey Rear Extension at: 19 Wood Street Alfreton DE55 7JW for Mr. Matthew Stringfellow		
	TITLE:	Proposed Cross Section A-A	SCALE: 1/50 SIZE: A3	DRAWING NO: MS/WS/16
	REV. NOTE:		DATE: April 2021	