



Revision	Date
REV -	-

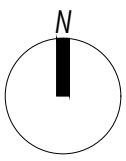

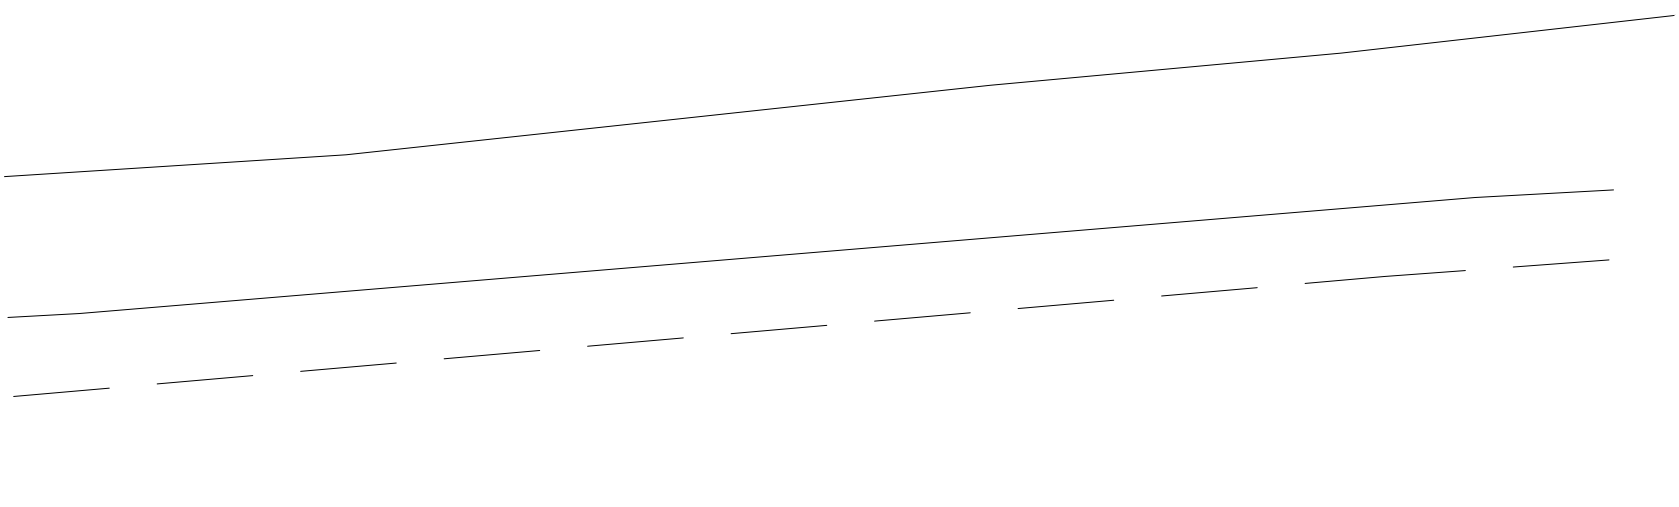

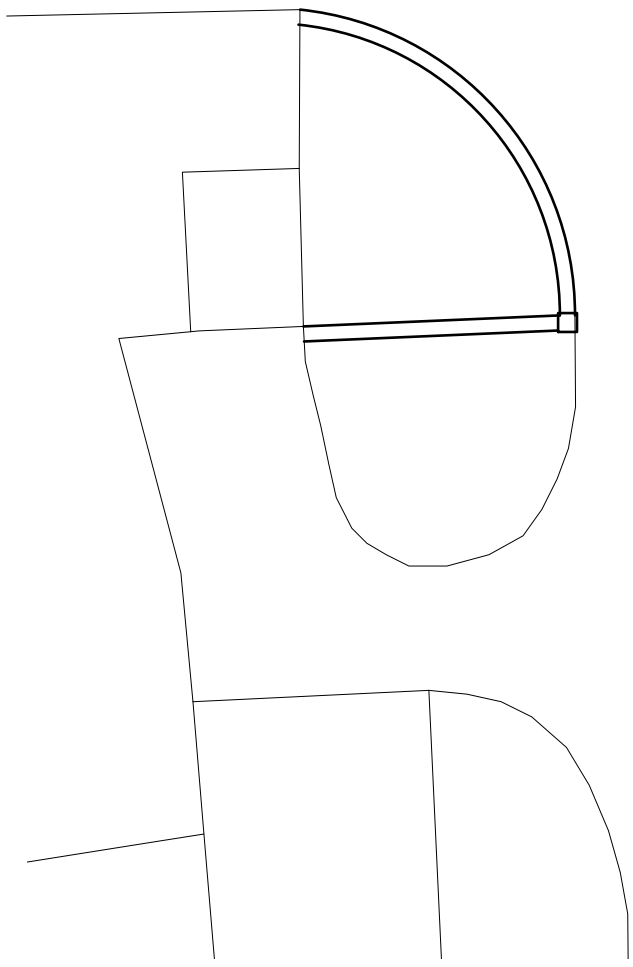

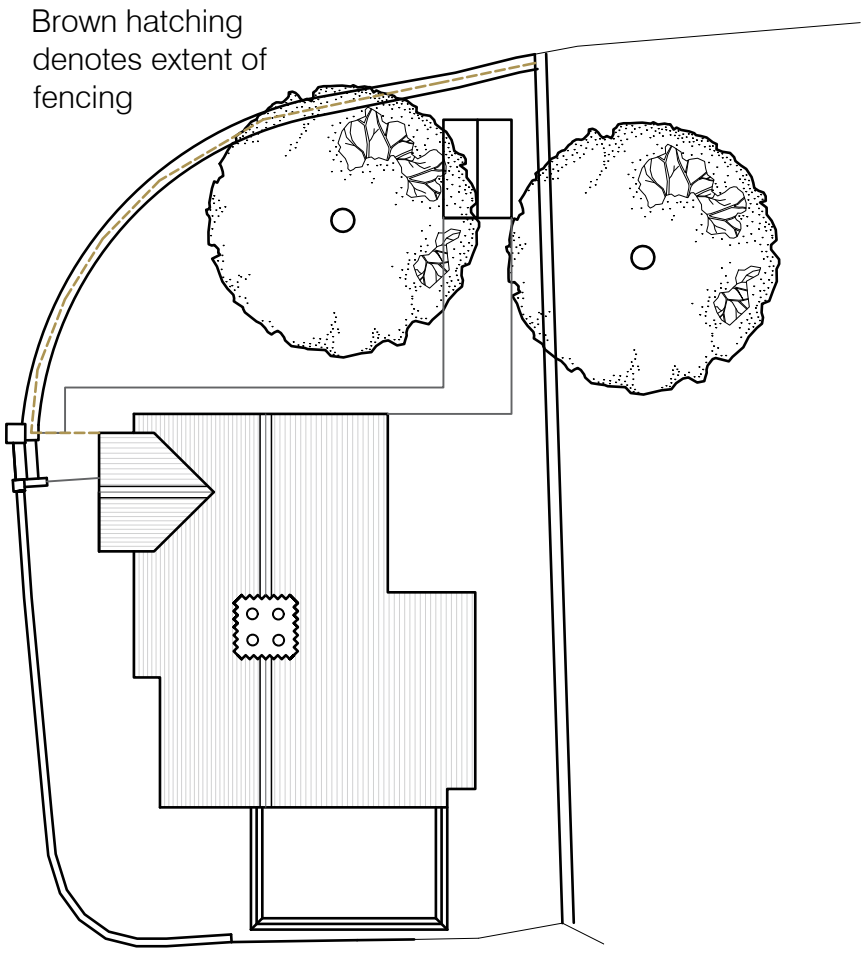

PlanningDesign

Woburn House
Vernon Gate
Derby
DE1 1UL

Tel: 01332 347 371
E-mail: info@planningdesign.co.uk
www.planningdesign.co.uk

PROJECT DESCRIPTION:
Erection of shed and picket fence
The Lodge
Mill Lane
Holloway
Derbyshire

DRAWING TITLE:
Block Plan

DRAWN BY:	CHECKED BY:
GH	-

CLIENT
Mr. Blatchly

DRAWING NUMBER:	REVISION:
002	-

SCALE:	DATE:
1:200 @ A3	April 2021

STATUS
PLANNING

DRAWING REF:
3274 - 002

© COPYRIGHT EXISTS ON THE DESIGNS AND INFORMATION SHOWN ON THIS DRAWING : The Contractor must verify all dimensions on site before making shop drawings or commencing work of any kind. No dimensions to be scaled from this drawing. Architect to be notified of any discrepancies in dimensions immediately