S.G ARCHITECTURAL DESIGN
Tel: 07817034426. sgarchitecturaldesign@gmail.com.
www.sgarchitecturaldesign.com

198 Crich Common Fritchley DE56 2FL

01 - EXISTING

JOB/PROJECT NO: 193
PAPER SIZE: A1
DRAWN: SG
REVISION: PLANNING
SCALES: 1:100

Drawing measurements shall not be obtained by scaling. Verify all dimensions prior to construction. Immediately report any discrepancies on this document to SG ARCHITECTURAL DESIGN.

REV.	DESCRIPTION	DATE	BY	CHK'D
P1	FIRST ISSUE	29-03-21	SG	SG

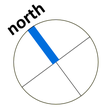



Datum: 155.00m.
Elevation 1.



Datum: 155.00m.
Elevation 2.



Datum: 155.00m.
Elevation 3.



Datum: 155.00m.
Elevation 4.



Datum: 155.00m.
Elevation 5.

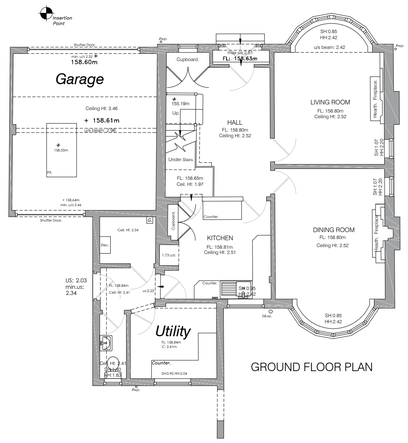

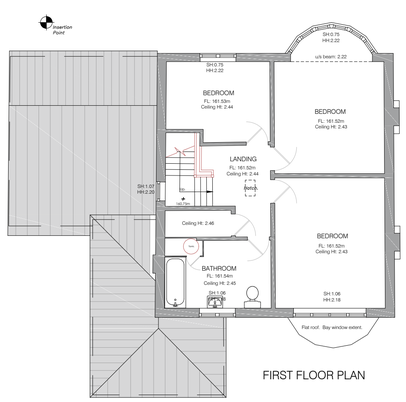

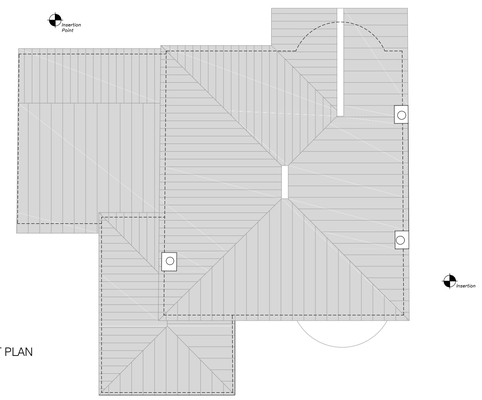

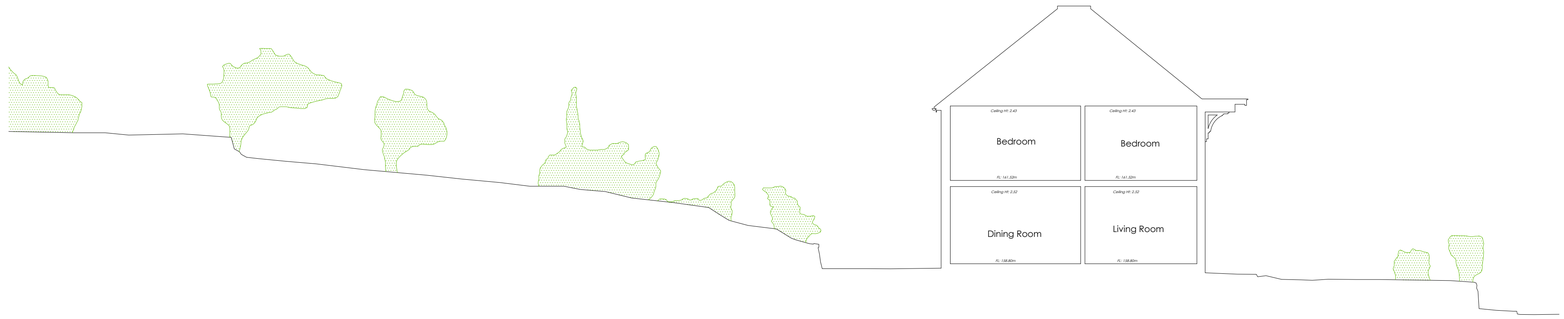

Datum: 155.00m.
Section A-A.



Datum: 155.00m.
Section B-B.

Scale 1:100

0 1 2 3 4 5 10