S.G ARCHITECTURAL DESIGN
Tel: 07817034426. sgarchitecturaldesign@gmail.com.
www.sgarchitecturaldesign.com

198 Crich Common Fritchley DE56 2FL

04 - PROPOSED LAYOUTS GROUND FLOOR

SUPROJECT NO	PAPER SIZE	DRAWN BY
193	A2	SG
STATUS	SCALES 1:50	
PLANNING		

Drawing measurements shall not be obtained by scaling. Verify all dimensions prior to construction. Immediately report any discrepancies on this document to SG ARCHITECTURAL DESIGN.

REV.	DESCRIPTION	DATE	BY	CHK'D
P2	FINAL ISSUE	11-04-21	SG	

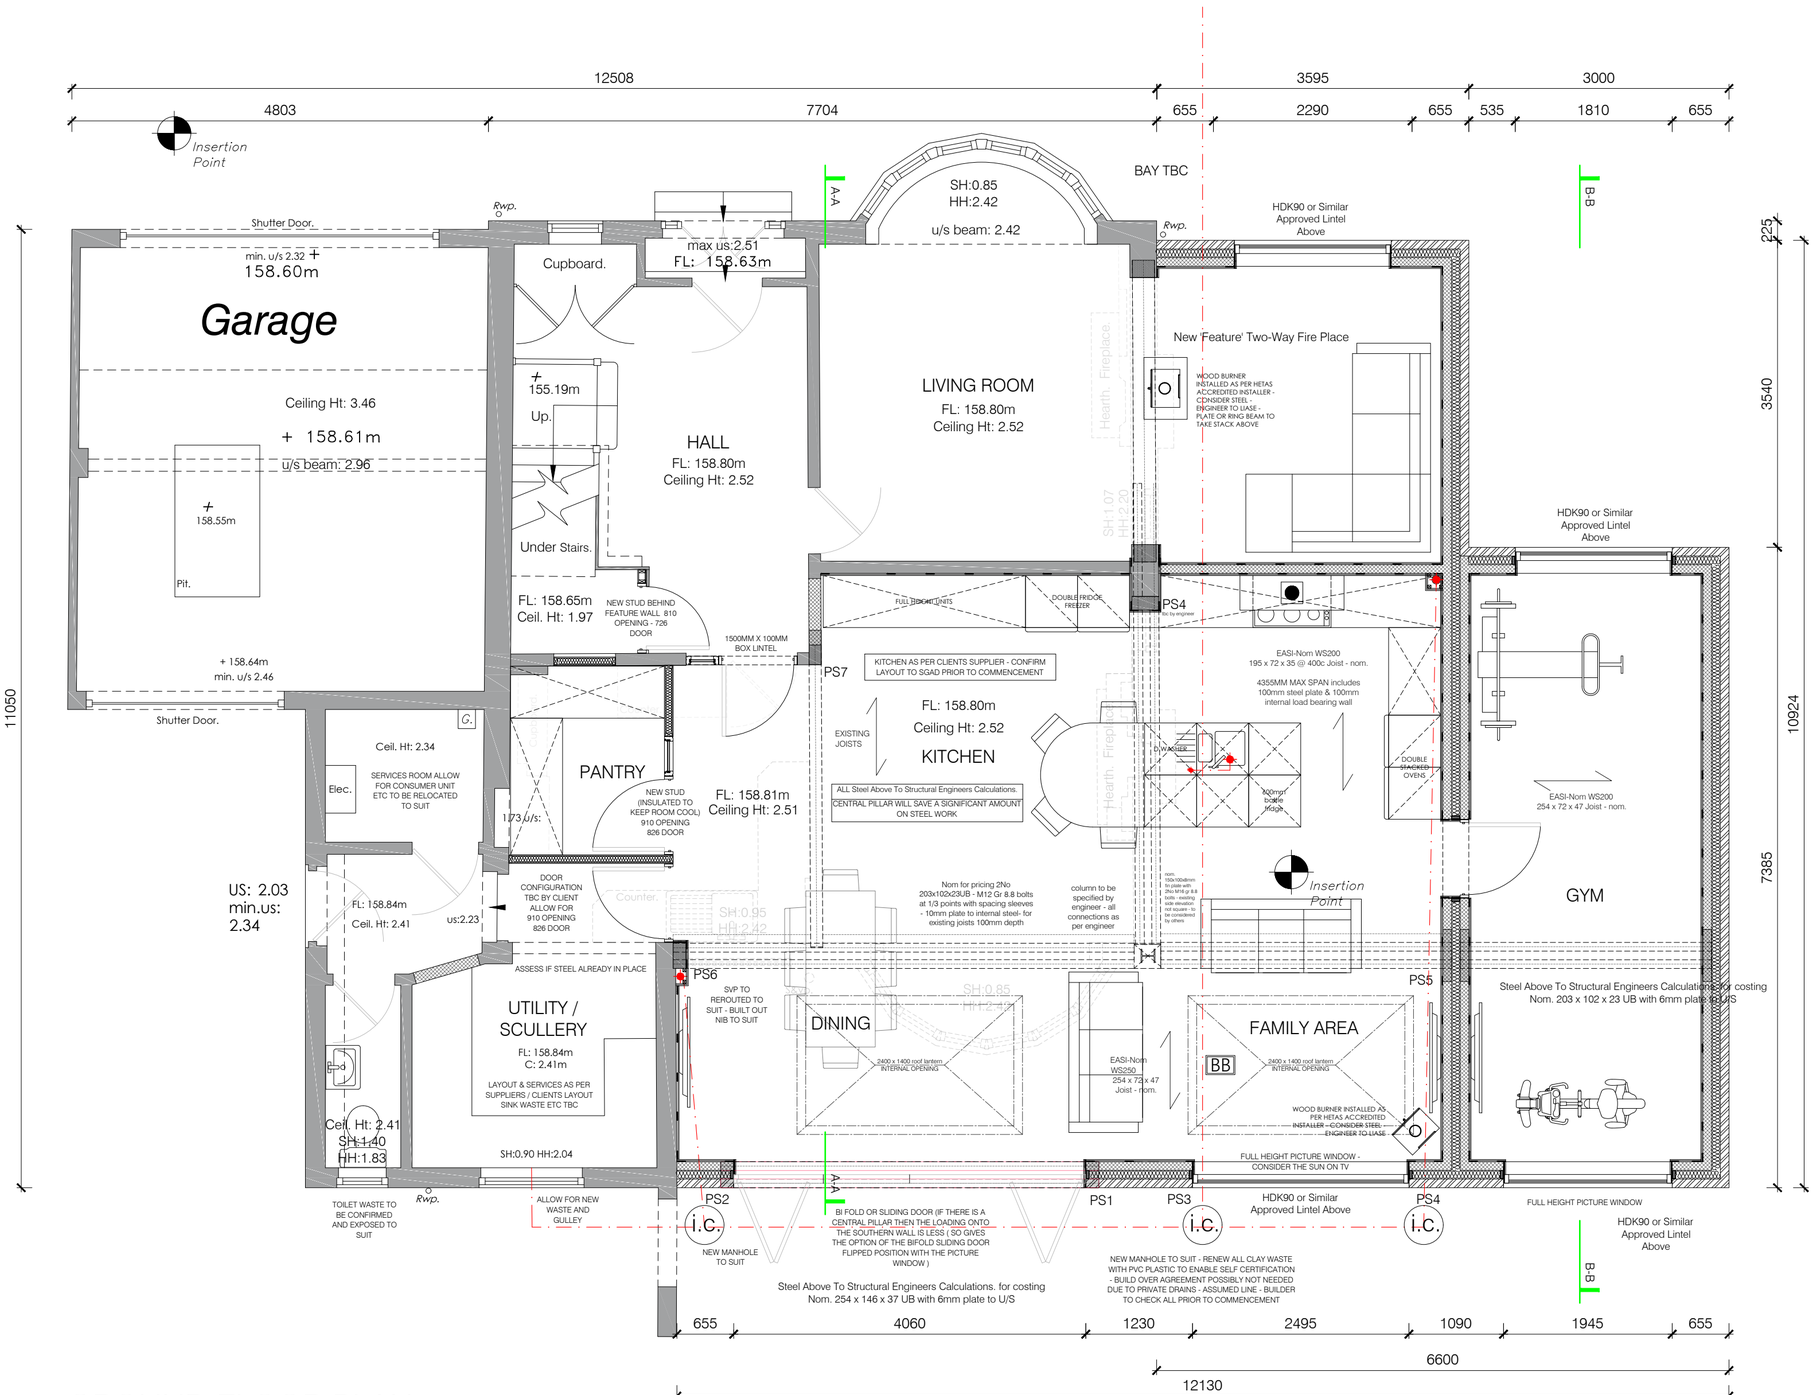

GROUND FLOOR PLAN

north

Scale 1:50

0 1 2 3 4 5